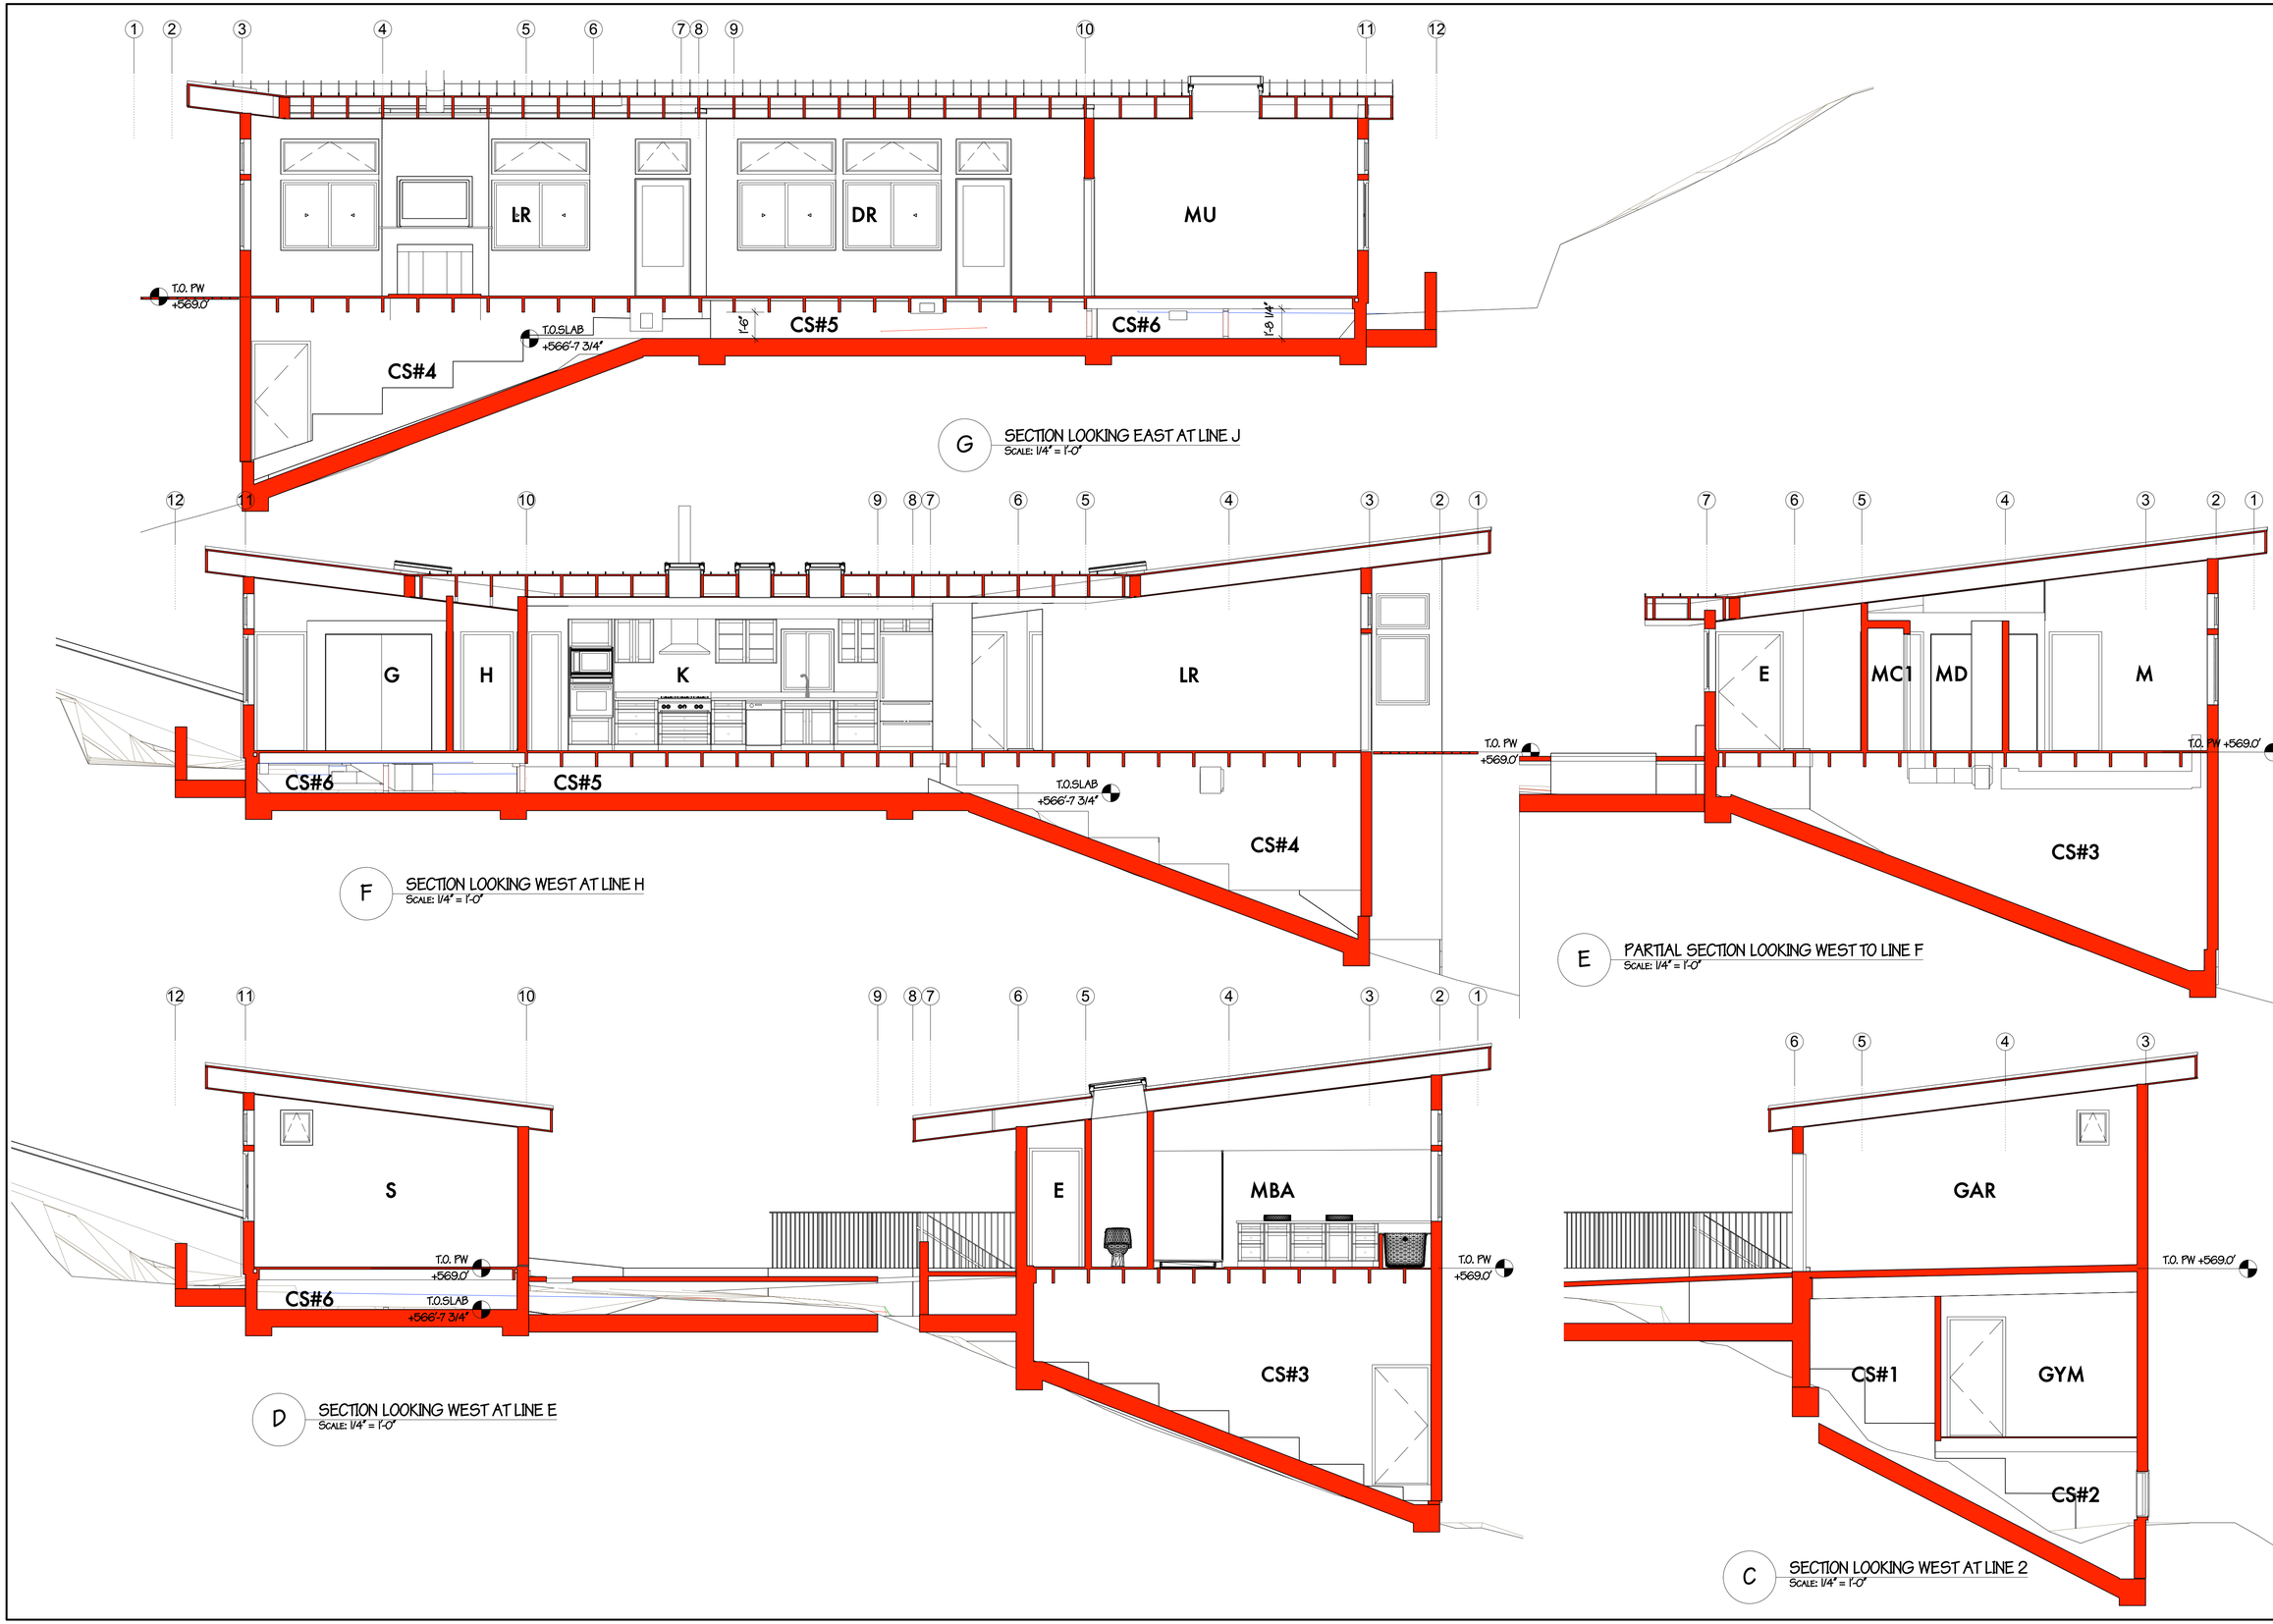

REVISIONS

No.	Description	Date

BRIAN ELLIS RAWLINSON
ARCHITECT
2161 SHATTUCK AVE., #307, BERKELEY, CA 94704
TEL. (510)665-1500 EMAIL brawlin@pacbell.net

OWNER:
Ruth and Gerald Vurek, Trustees of the
G and R Vurek Living Trust, July 25, 2008
20 Vallecito Ln., Orinda, CA 94565
TEL. (925) 253-7995 APN #264200016
LOT 30, Block D, Orinda Park Terrace

DES. DEV PROGRESS PRINTS

NEW RESIDENCE AND IMPROVEMENTS
TO EXISTING DRIVEWAY
24 VALLECITO LN., ORINDA, CA 94565

PROJECT NUMBER
2036

SCALE
1/4" = 1'-0"

DATE
MAR. 9, 2014

SHEET NAME
BUILDING SECTIONS

SHEET NUMBER
A-3.2