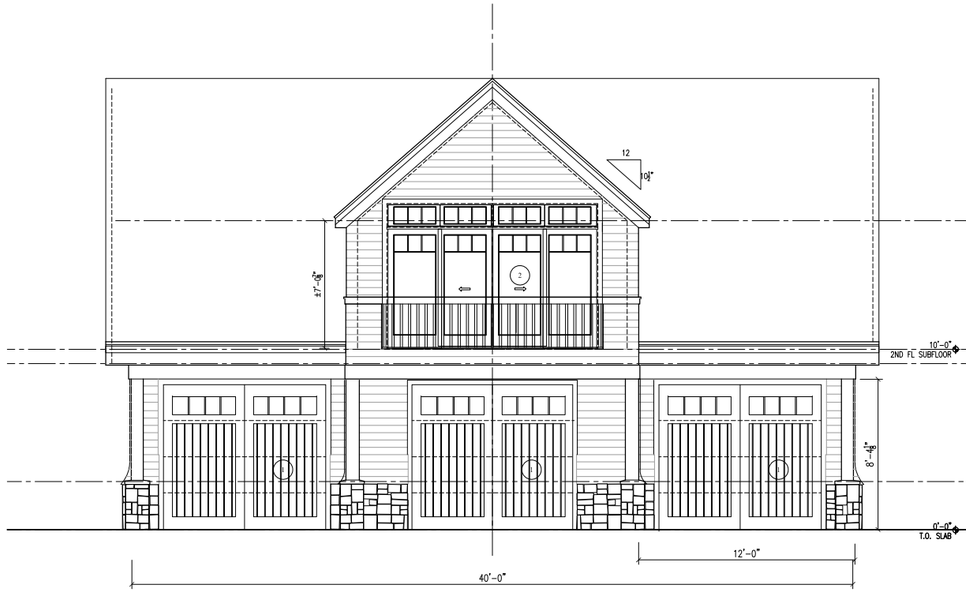

1 FRONT ELEVATION
1/4" = 1'-0"

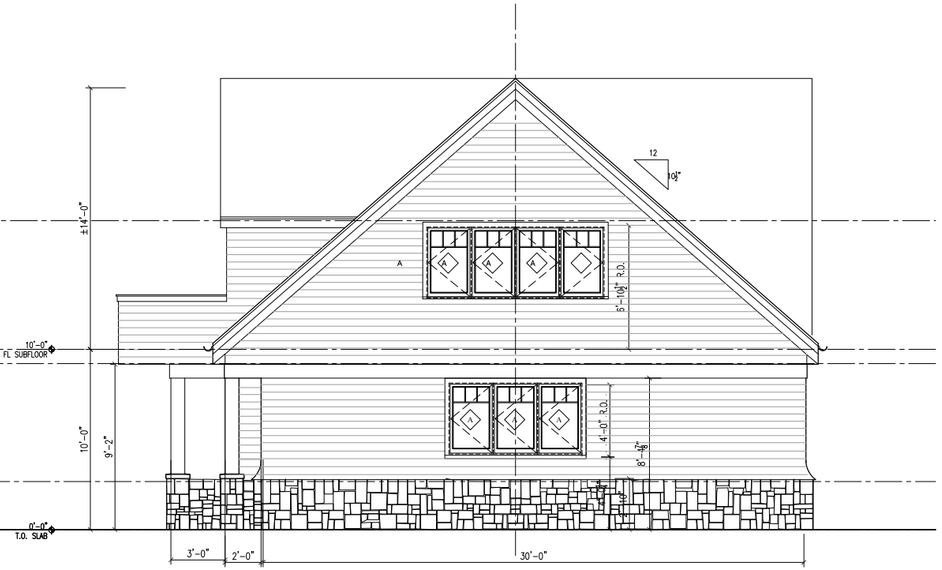

2 SIDE ELEVATION
1/4" = 1'-0"

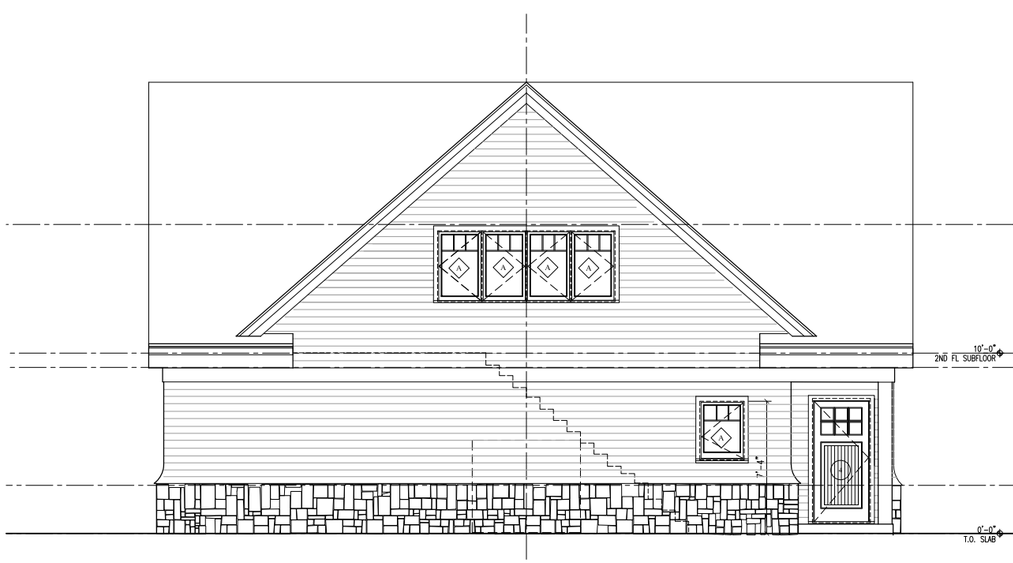

3 REAR ELEVATION
1/4" = 1'-0"

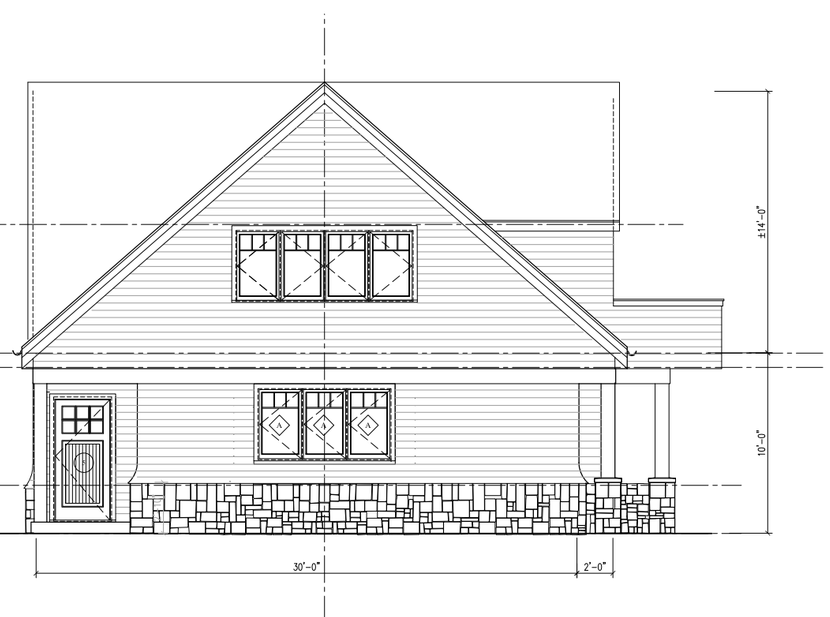

4 ENTRY ELEVATION
1/4" = 1'-0"

PRELIMINARY

REVISIONS		
NO.	DESCRIPTION	DATE

NO.	TO WHOM ISSUED	DATE
ISSUES		

Rivkin/Weisman, P.C.
ARCHITECTS

79 MADISON AVENUE
8TH FLOOR
NEW YORK, NY 10016

TEL: 212.689.5400, EXT. 1001

THE HIDEAWAY

BAGEHOT BACKS
Oyster Watcha Road
West Tisbury, Massachusetts

DRAWING TITLE:
ELEVATIONS

SCALE:	DATE:
NONE	03.22.19
	JOB NO:
	DRAWN BY:
	CHECKED BY:
	SHEET:

DRAWING NO:
A-002.00