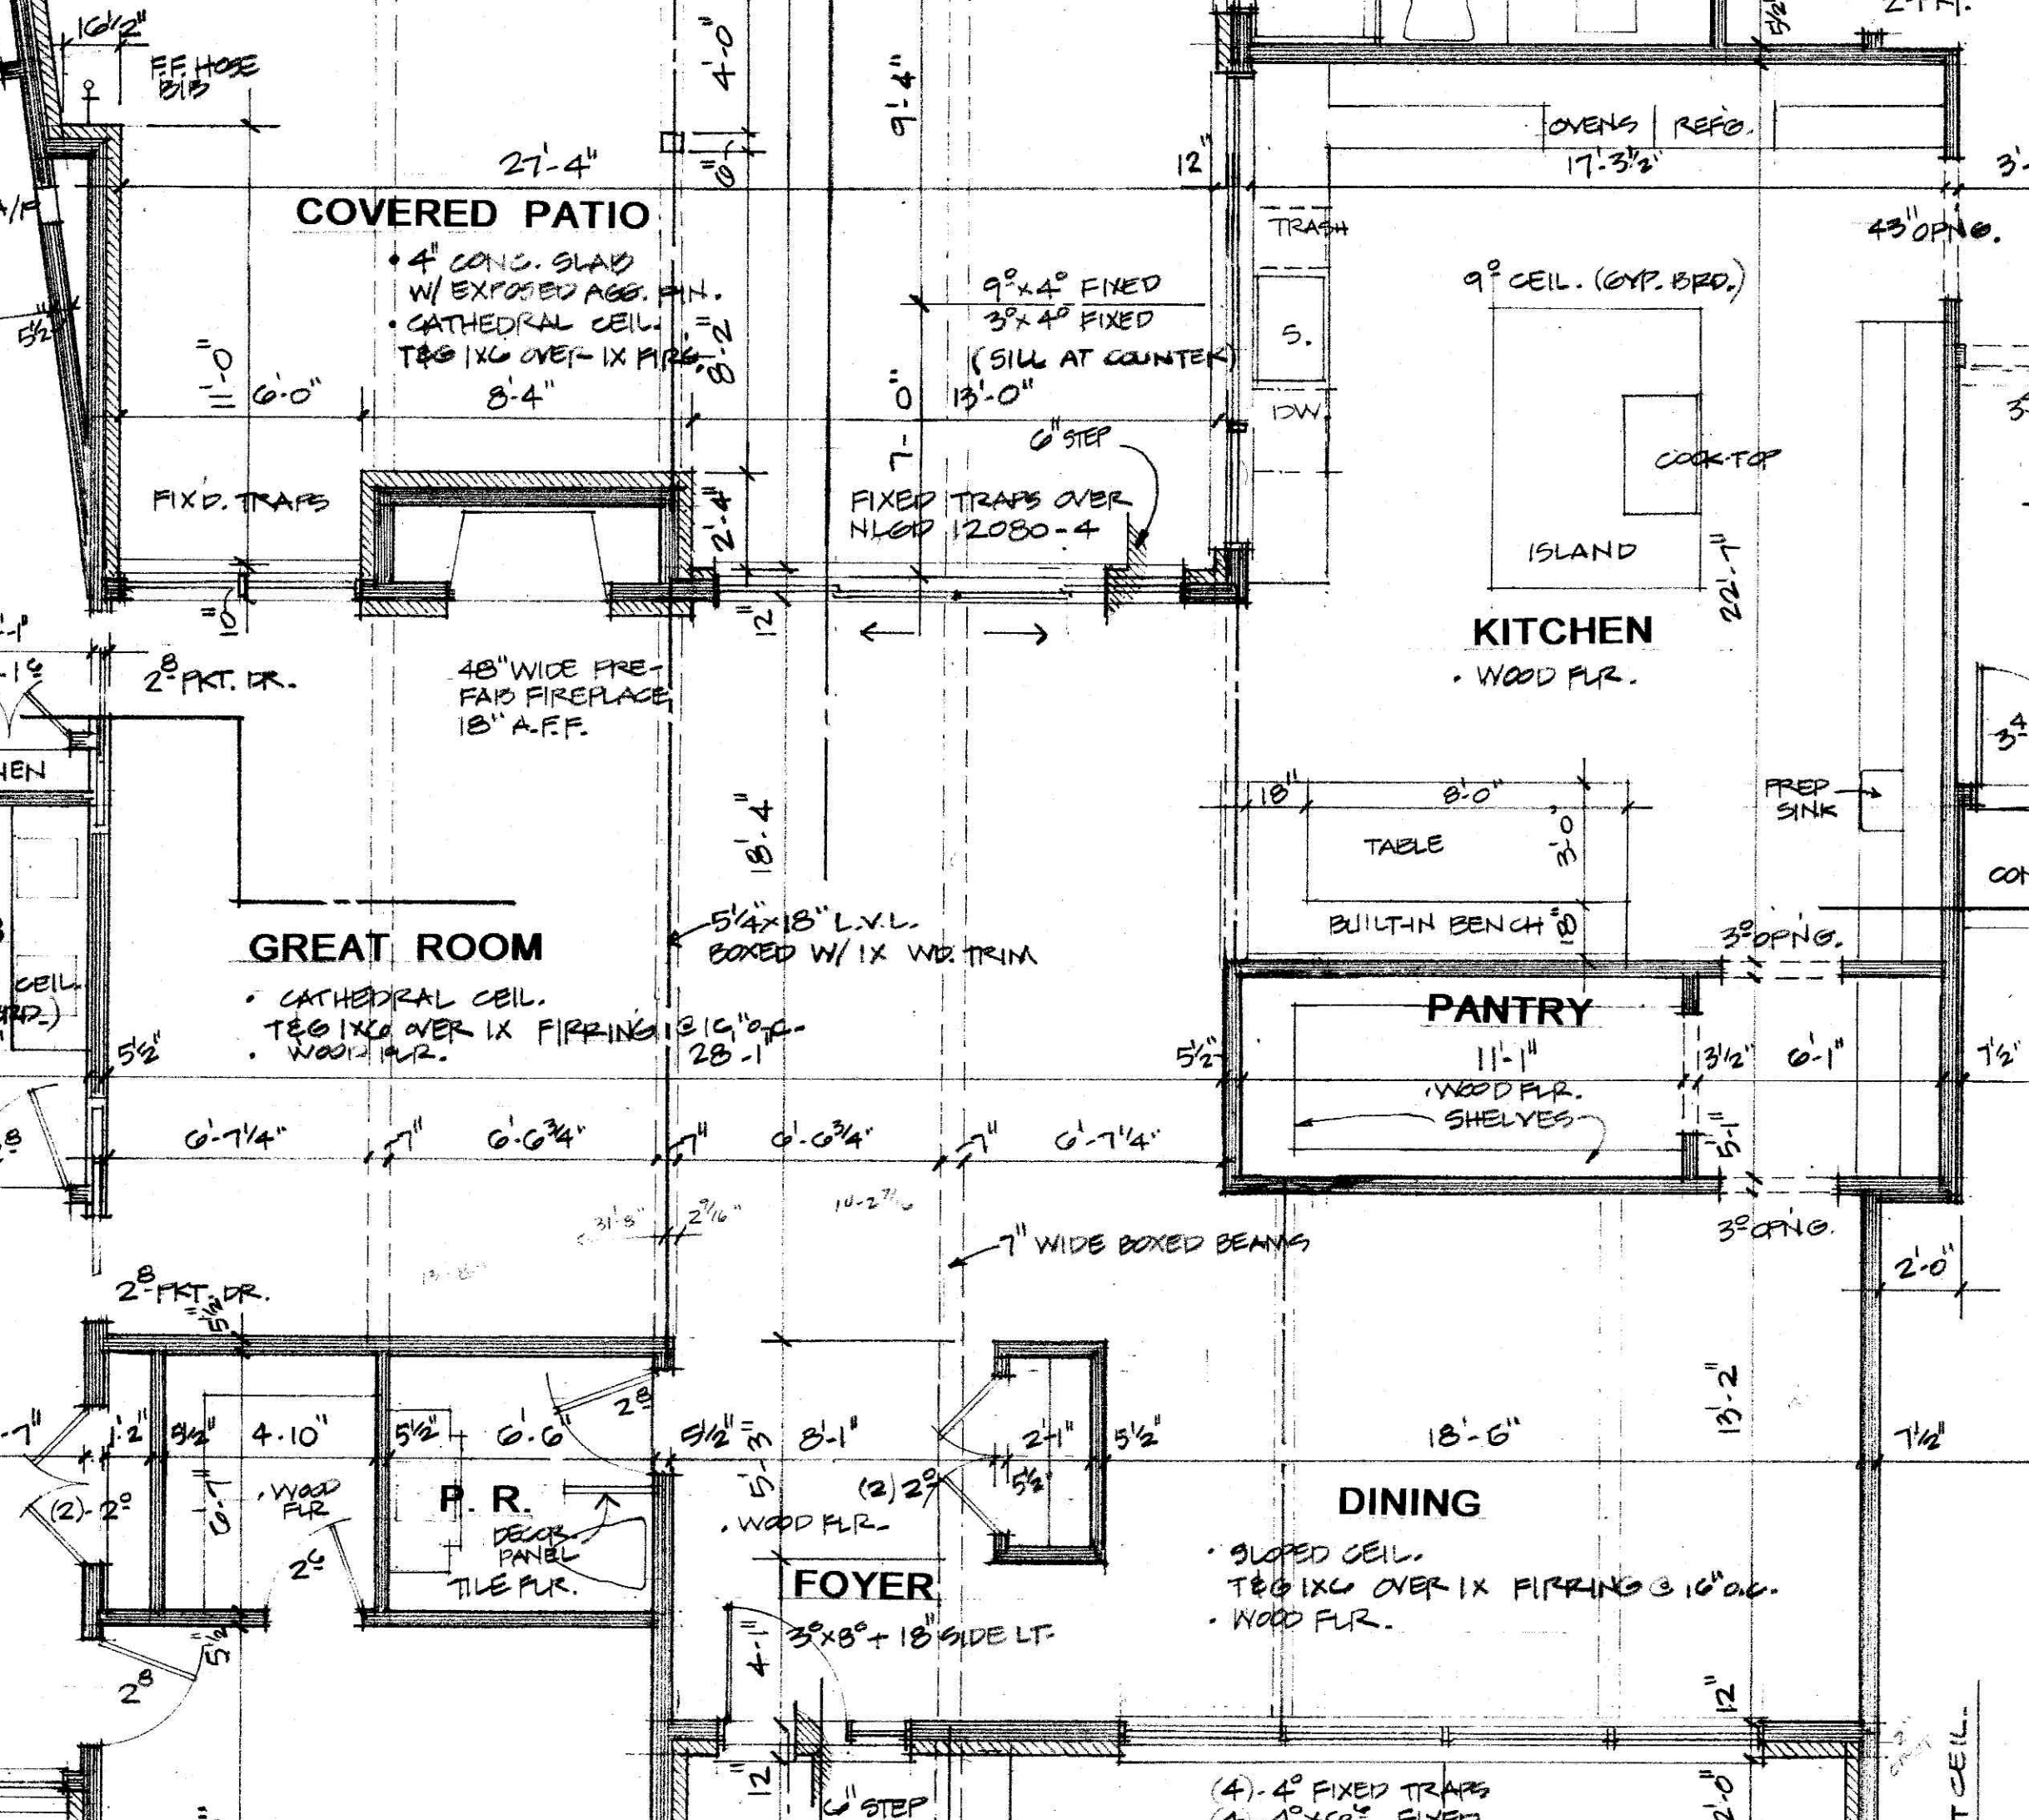

COVERED PATIO
• 4" CONC. SLAB W/ EXPOSED AGG. FIN.
• CATHEDRAL CEIL. T&G 1X6 OVER 1X FIRG.
27'-4"
8'-4"
6'-0"
FIX'D. TRAPS
9°x4° FIXED
3°x4° FIXED
(SILL AT COUNTER)
13'-0"
6" STEP
FIXED TRAPS OVER NLGD 12080-4
48" WIDE PRE-FAB FIREPLACE 18" A.F.F.
2⁸ PKT. DR.
GREAT ROOM
• CATHEDRAL CEIL. T&G 1X6 OVER 1X FIRRING @ 16" o.c.
• WOOD FLR.
5¼"x18" L.V.L. BOXED W/ 1X WD. TRIM
28'-1"
6'-7¼"
6'-6¾"
7" WIDE BOXED BEAMS
2⁸ PKT. DR.
P. R.
• WOOD FLR
DECOR. PANEL
TILE FLR.
FOYER
3°x8° + 18" SIDE LT.
• WOOD FLR.
(2) 2°
18'-6"
DINING
• SLOPED CEIL. T&G 1X6 OVER 1X FIRRING @ 16" o.c.
• WOOD FLR.
(4) - 4° FIXED TRAPS
6" STEP
OVENS
REFG.
17'-3½"
TRASH
S.
DW.
9° CEIL. (GYP. BRD.)
COOK-TOP
ISLAND
22'-7"
KITCHEN
• WOOD FLR.
43" OPNG.
PREP SINK
TABLE
BUILT-IN BENCH
3° OPNG.
PANTRY
11'-1"
• WOOD FLR.
SHELVES
3° OPNG.
2'-0"