HEATED 4085 S.F.
PORCH 555 S.F.
GARAGE 659 S.F.

HEATED 2434 S.F. 1st FLOOR
HEATED 1651 S.F. 2nd FLOOR

1 FIRST FLOOR PLAN A—1 1/4" = 1'-0"

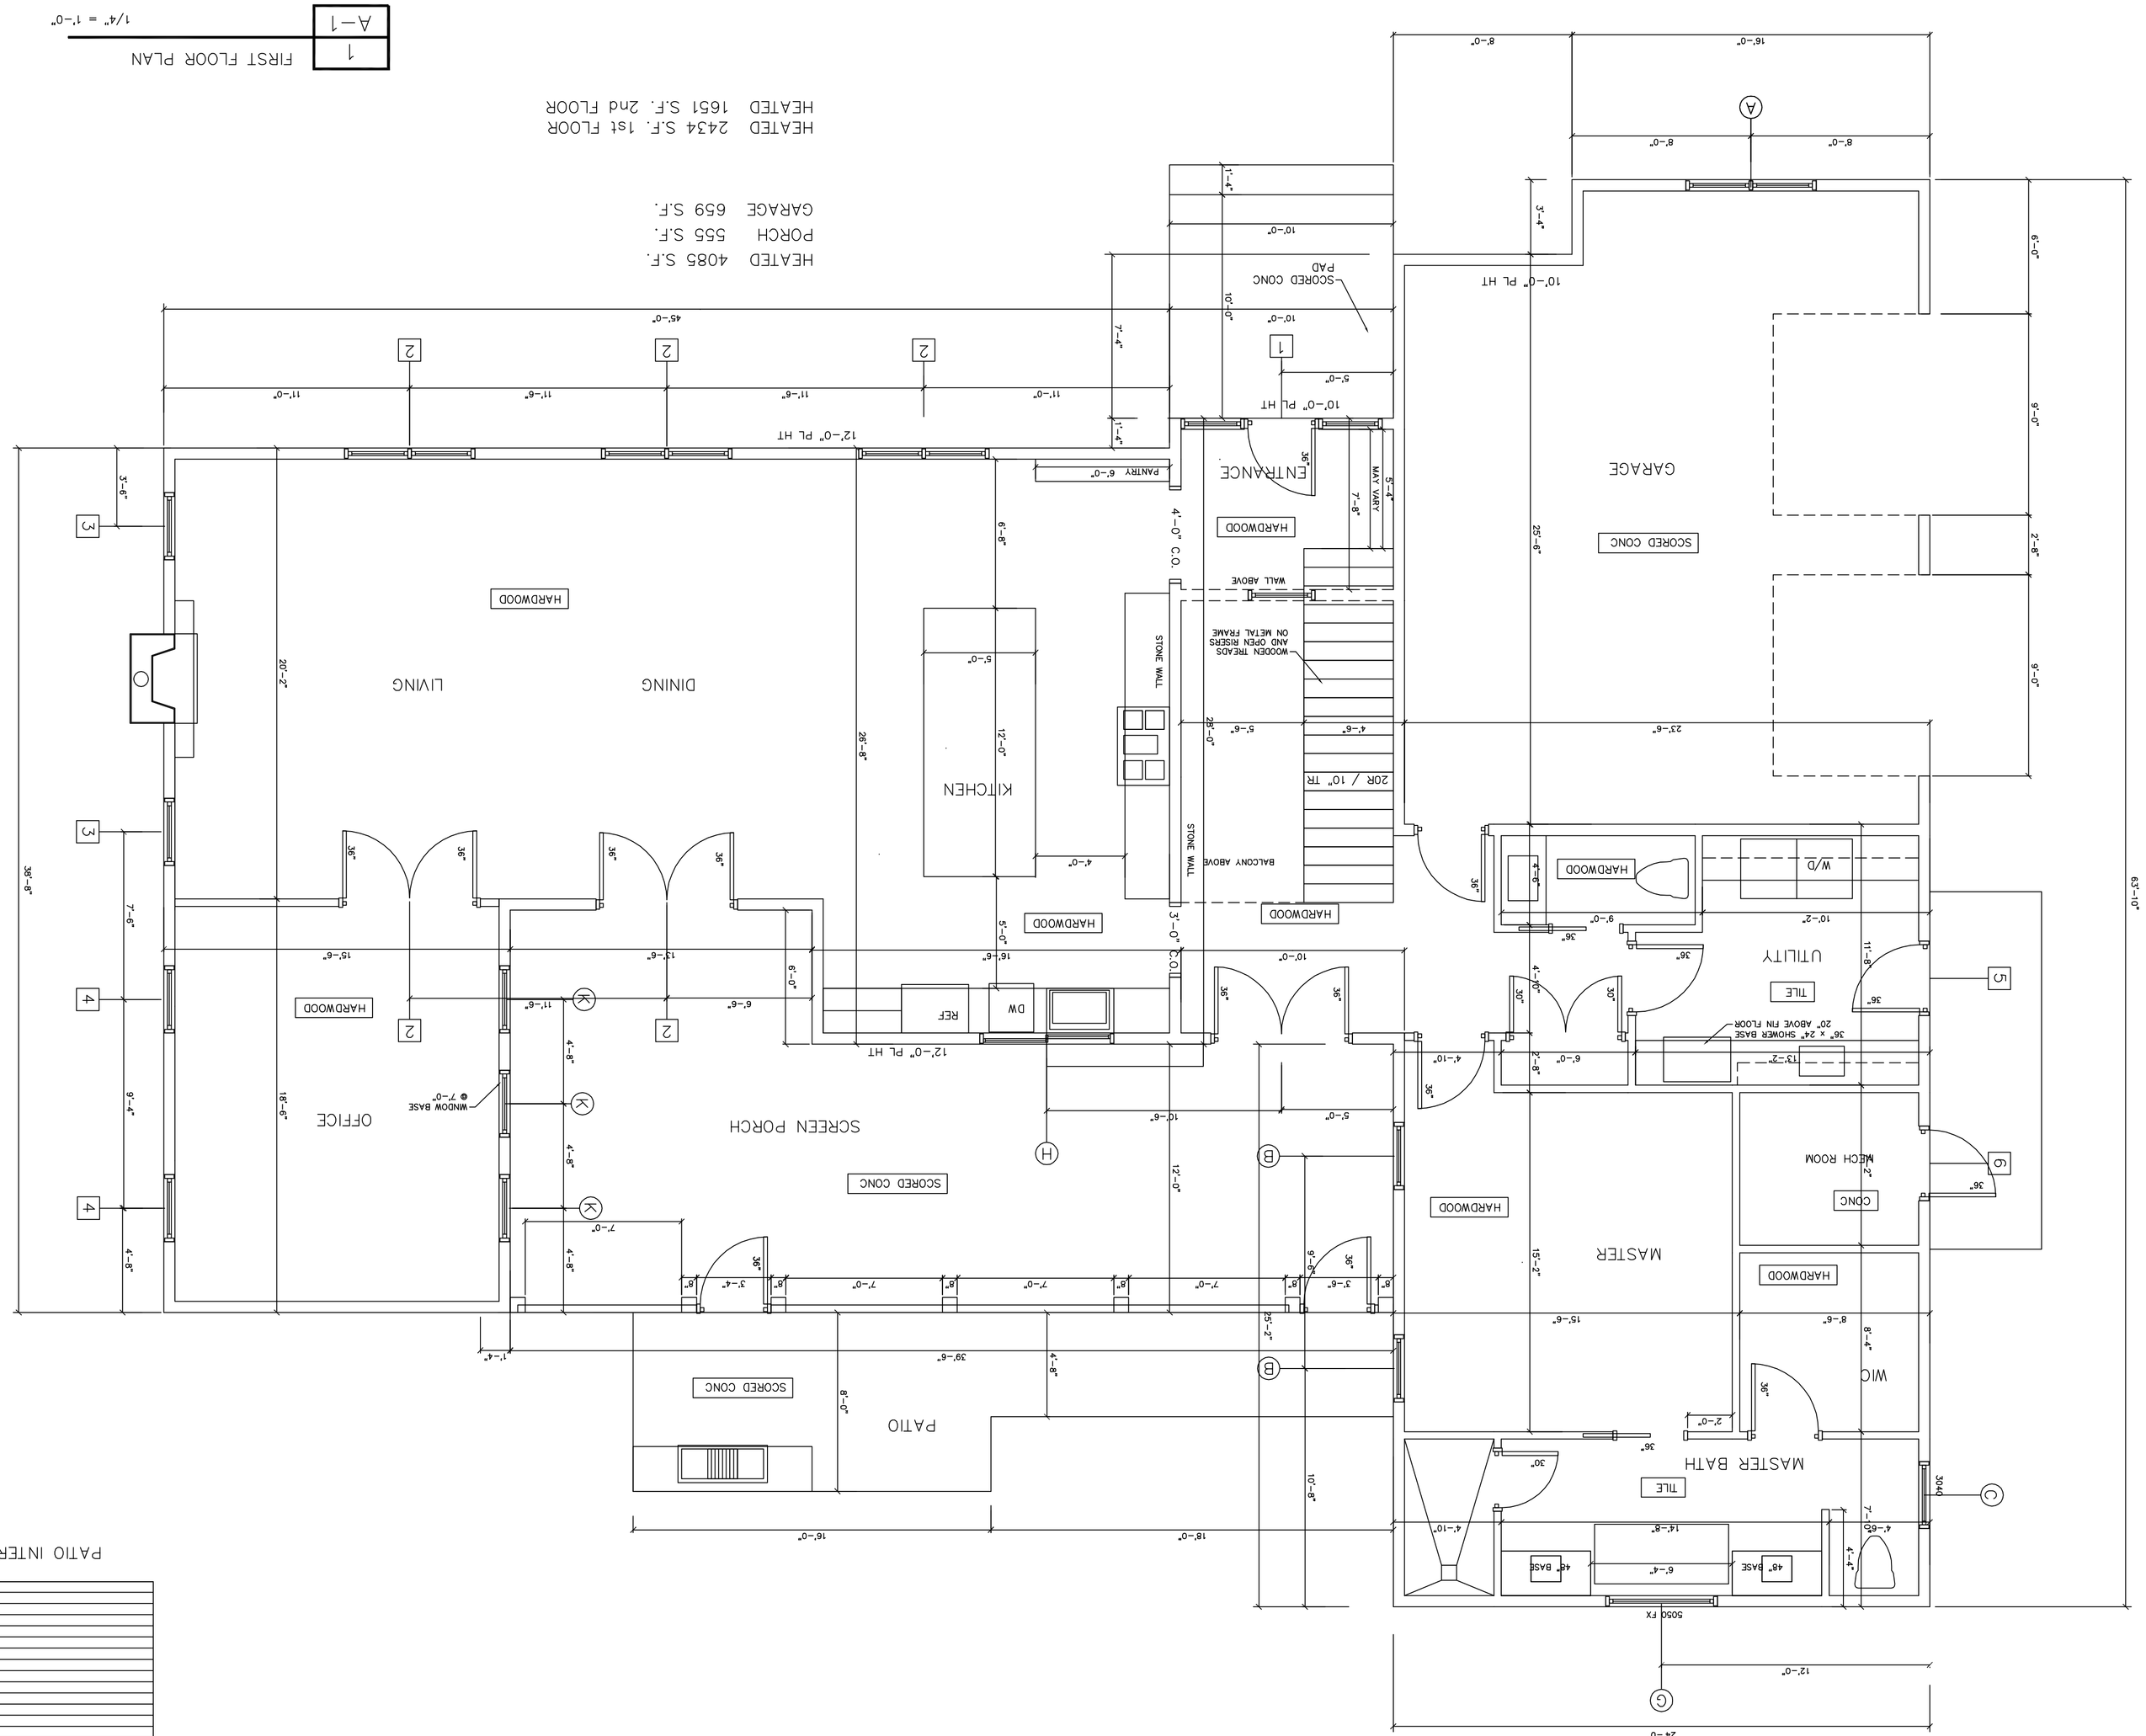

PATIO INTERIOR WALL OPTION

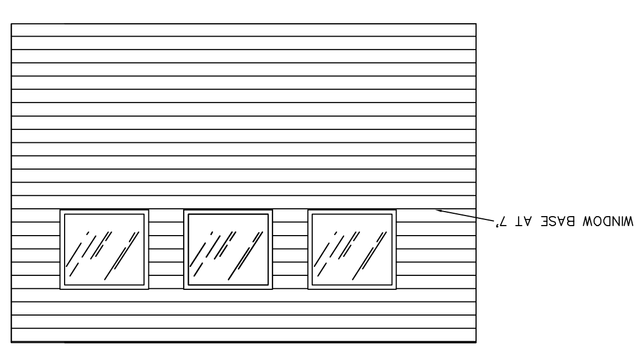

HOME DESIGN
FOR
JUSTIN & KIT FORBIS
BURLINGTON NC

1st FLOOR PLAN

SHEET A—1
DATE

LINDLEY DESIGNS
2523 GREENHILL ROAD
SNOW CAMP, NC 27349
919-942-1920
336-376-6830