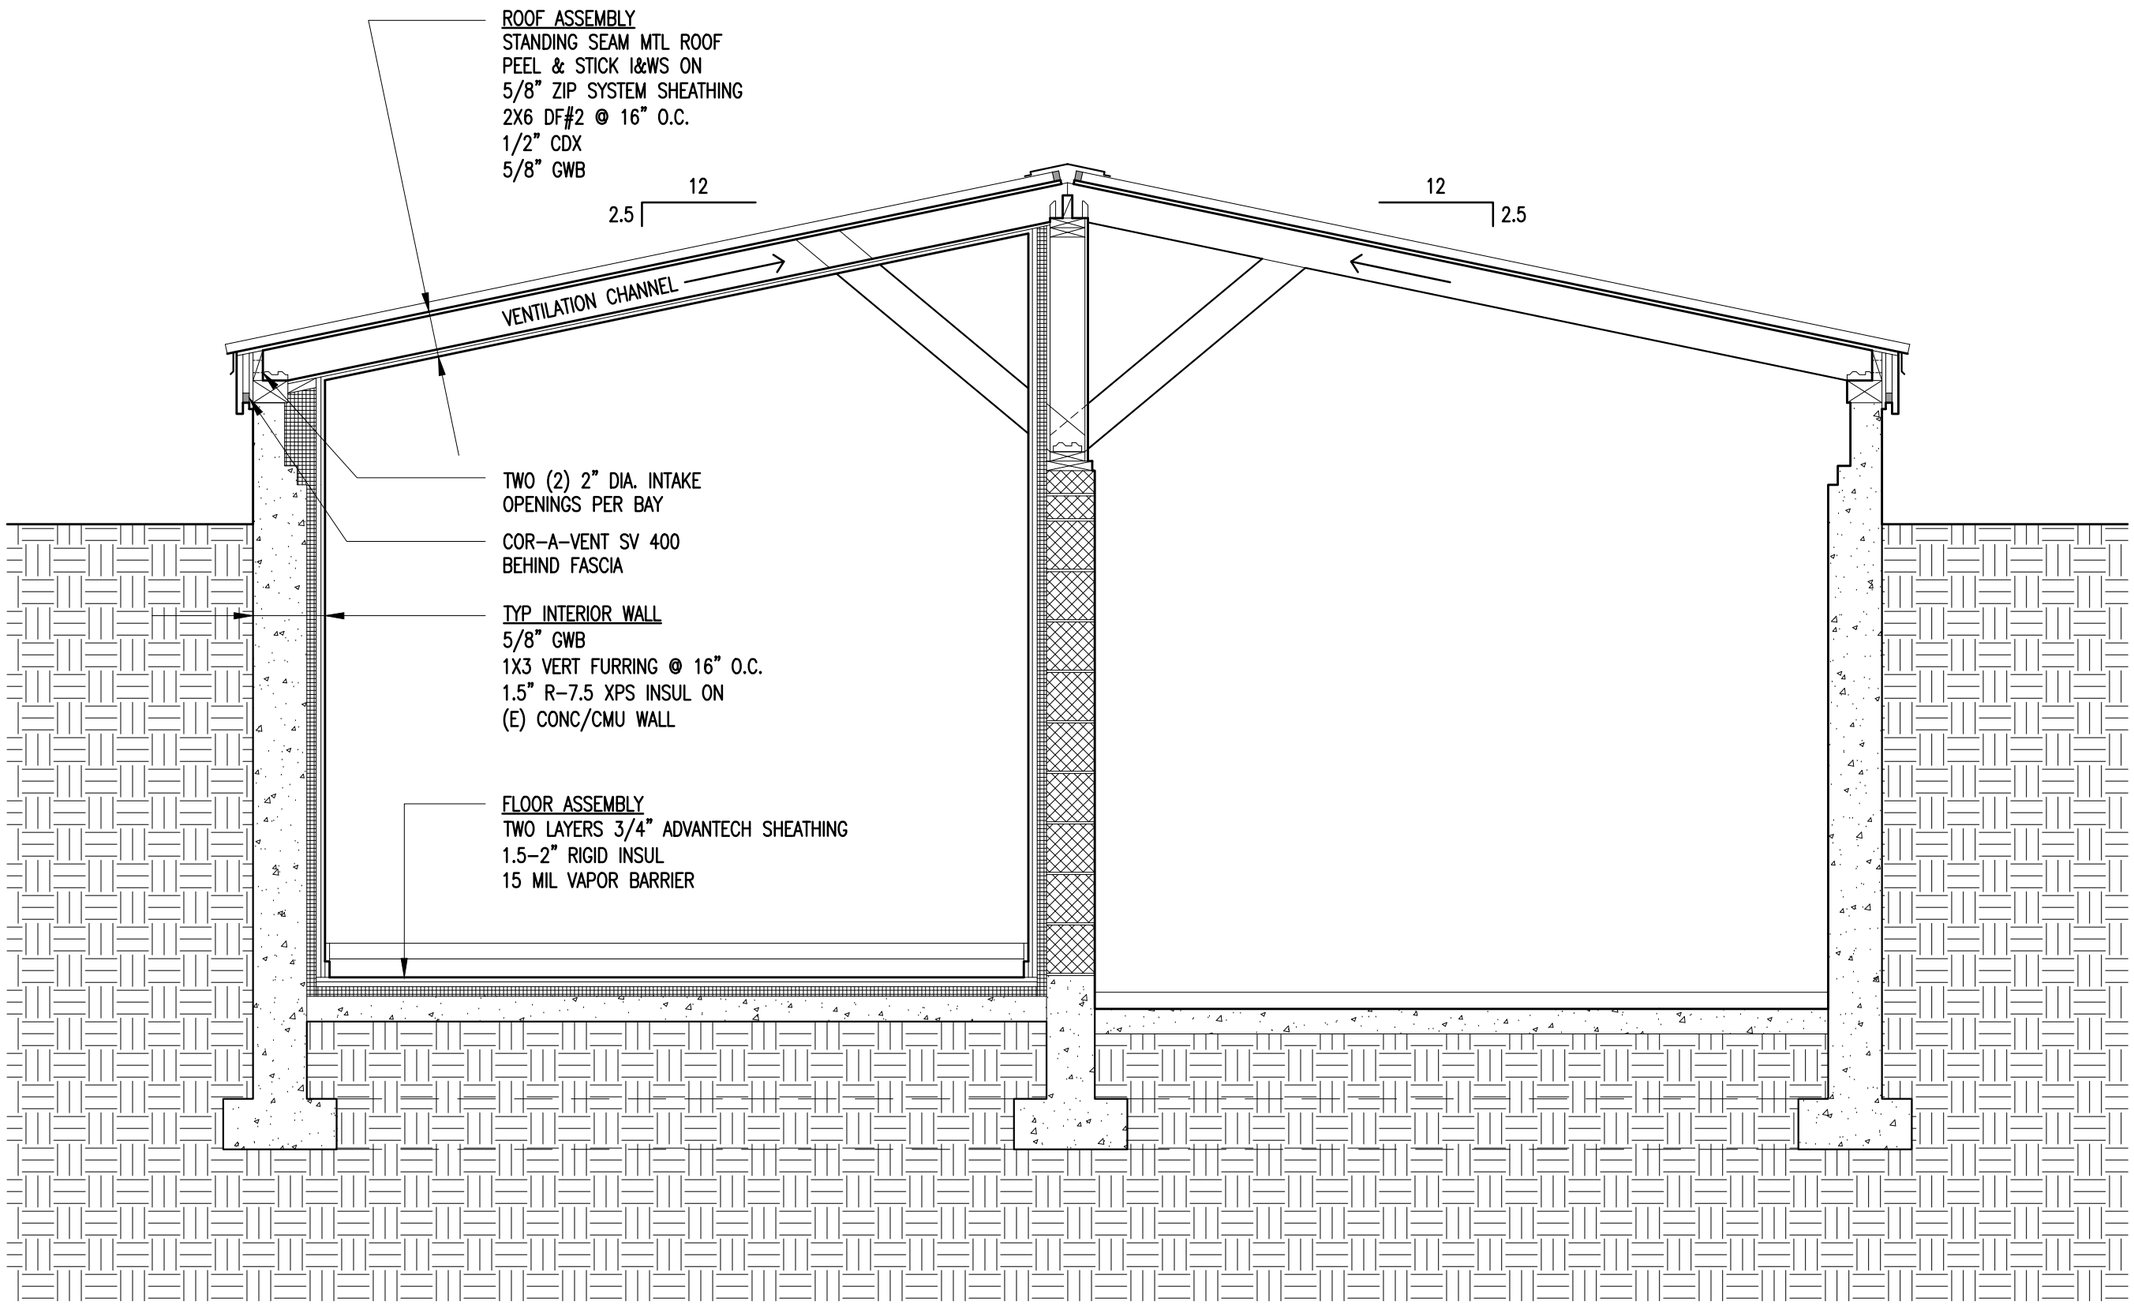

1 TRANSVERSE BUILDING SECTION

SCALE: 1/2"=1'-0"