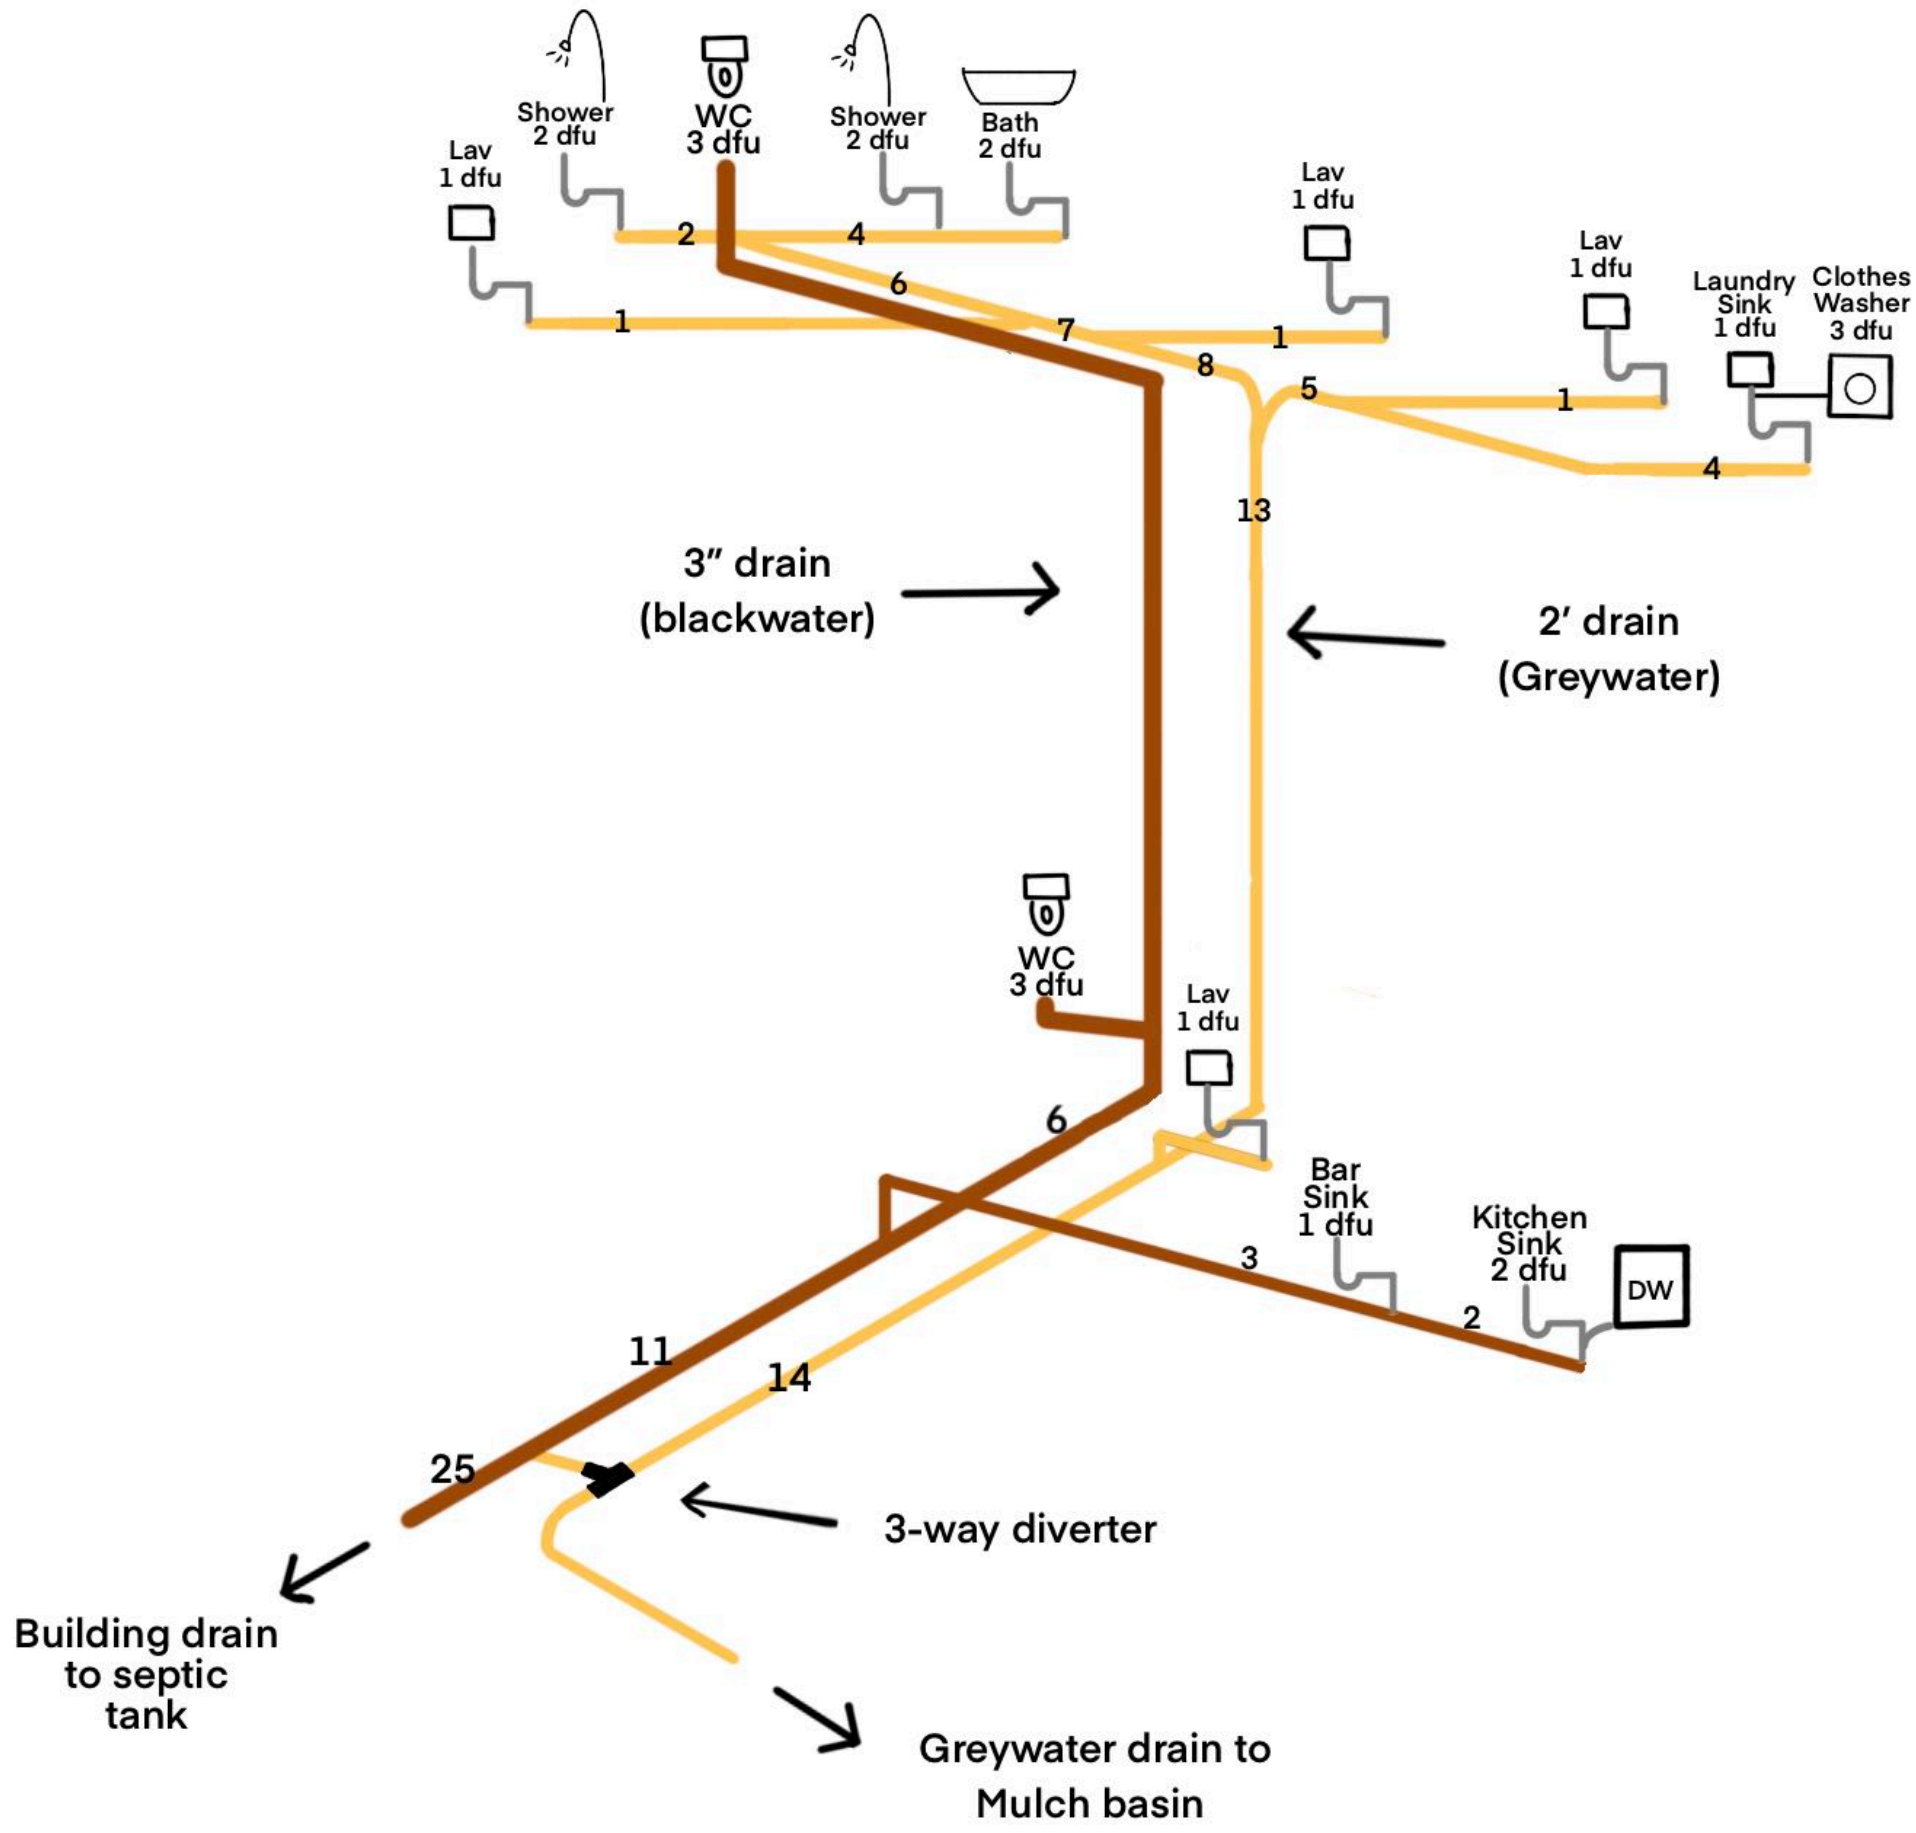
Lav
1 dfu
Shower
2 dfu
WC
3 dfu
Shower
2 dfu
Bath
2 dfu
Lav
1 dfu
Lav
1 dfu
Laundry
Sink
1 dfu
Clothes
Washer
3 dfu
2
4
6
1
7
1
8
5
1
4
13
3" drain
(blackwater)
2' drain
(Greywater)
WC
3 dfu
Lav
1 dfu
6
Bar
Sink
1 dfu
Kitchen
Sink
2 dfu
DW
3
2
11
14
25
3-way diverter
Building drain
to septic
tank
Greywater drain to
Mulch basin