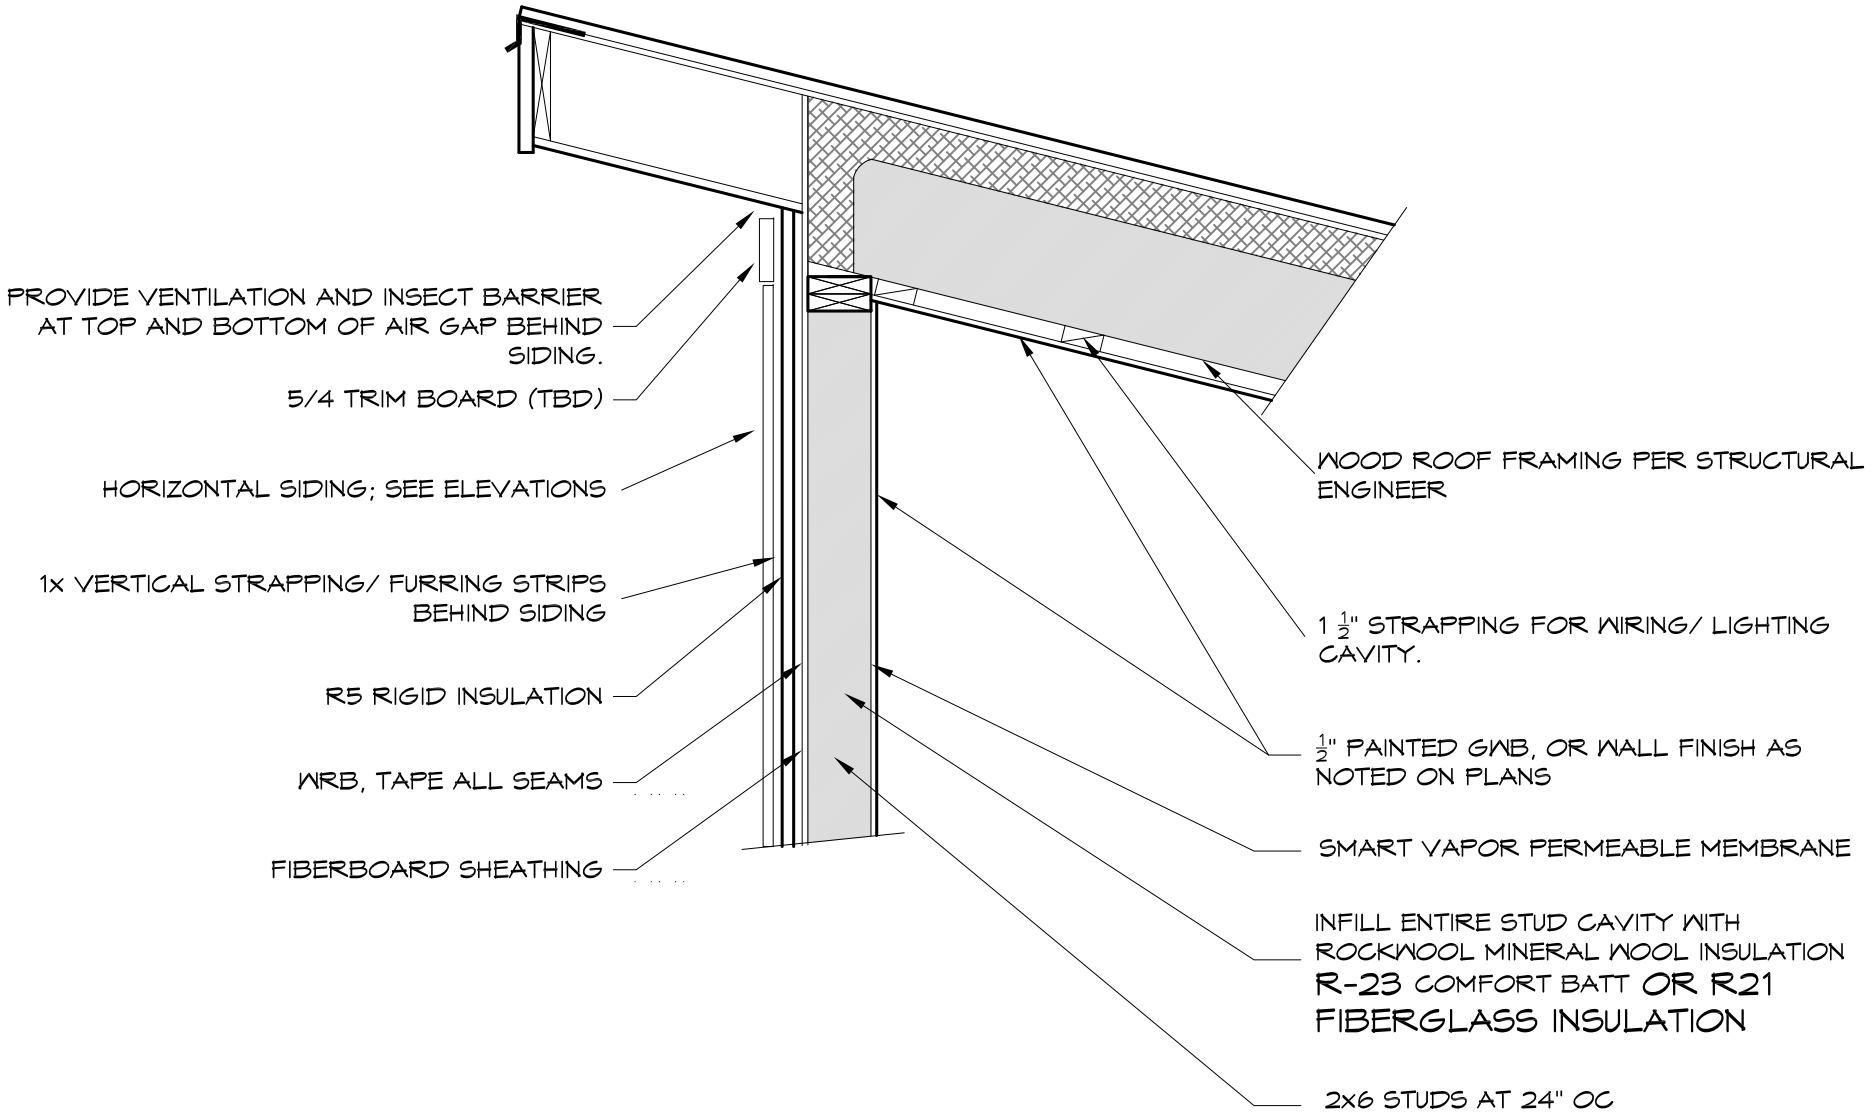
PROVIDE VENTILATION AND INSECT BARRIER AT TOP AND BOTTOM OF AIR GAP BEHIND SIDING.
5/4 TRIM BOARD (TBD)
HORIZONTAL SIDING; SEE ELEVATIONS
1x VERTICAL STRAPPING/ FURRING STRIPS BEHIND SIDING
R5 RIGID INSULATION
WRB, TAPE ALL SEAMS
FIBERBOARD SHEATHING
WOOD ROOF FRAMING PER STRUCTURAL ENGINEER
1 ½" STRAPPING FOR WIRING/ LIGHTING CAVITY.
½" PAINTED GWB, OR WALL FINISH AS NOTED ON PLANS
SMART VAPOR PERMEABLE MEMBRANE
INFILL ENTIRE STUD CAVITY WITH ROCKWOOL MINERAL WOOL INSULATION
R-23 COMFORT BATT OR R21 FIBERGLASS INSULATION
2x6 STUDS AT 24" OC