Room Schedule											
Number	Name	Area	Perimeter	Base Finish	Ceiling Finish	Ceiling Height	Floor Finish	Wall Finish	Level	Volume	Comments
100	LIVKITALL ROOM	535 SF	140' - 10"	WHITE	FLAT WHITE	8' - 0"	POLISHED CONCRETE	LIGHT TAN	L1	4283.44 CF	
101	GUEST RM #1	118 SF	43' - 6"	WHITE	FLAT WHITE	8' - 0"	POLISHED CONCRETE	LIGHT TAN	L1	942.11 CF	
102	COAT CLOSET	19 SF	18' - 4"	WHITE	FLAT WHITE	8' - 0"	POLISHED CONCRETE	LIGHT TAN	L1	150.06 CF	
103	PANTRY	16 SF	16' - 6"	WHITE	FLAT WHITE	8' - 0"	POLISHED CONCRETE	LIGHT TAN	L1	127.44 CF	
104	MASTER BED	118 SF	43' - 6"	WHITE	FLAT WHITE	8' - 0"	POLISHED CONCRETE	LIGHT TAN	L1	942.11 CF	
105	CLOSET M	12 SF	15' - 5"	WHITE	FLAT WHITE	8' - 0"	POLISHED CONCRETE	LIGHT TAN	L1	93.75 CF	
106	CLOSET 1	12 SF	15' - 5"	WHITE	FLAT WHITE	8' - 0"	POLISHED CONCRETE	LIGHT TAN	L1	93.75 CF	
107	GUEST RM #2	106 SF	41' - 6"	WHITE	FLAT WHITE	8' - 0"	POLISHED CONCRETE	LIGHT TAN	L1	849.44 CF	
108	CLOSET 2	11 SF	13' - 0"	WHITE	FLAT WHITE	8' - 0"	POLISHED CONCRETE	LIGHT TAN	L1	84.28 CF	
109	BATH	40 SF	25' - 10"	WHITE	FLAT WHITE	8' - 0"	POLISHED CONCRETE	WHITE	L1	318.56 CF	
110	UTILITY	110 SF	50' - 4"	WHITE	FLAT WHITE	8' - 0"	POLISHED CONCRETE	LIGHT TAN	L1	878.72 CF	
111	1/2 BATH	25 SF	20' - 4"	WHITE	FLAT WHITE	8' - 0"	POLISHED CONCRETE	WHITE	L1	202.22 CF	
Grand total: 12		1121 SF	444' - 6"							8965.89 CF	

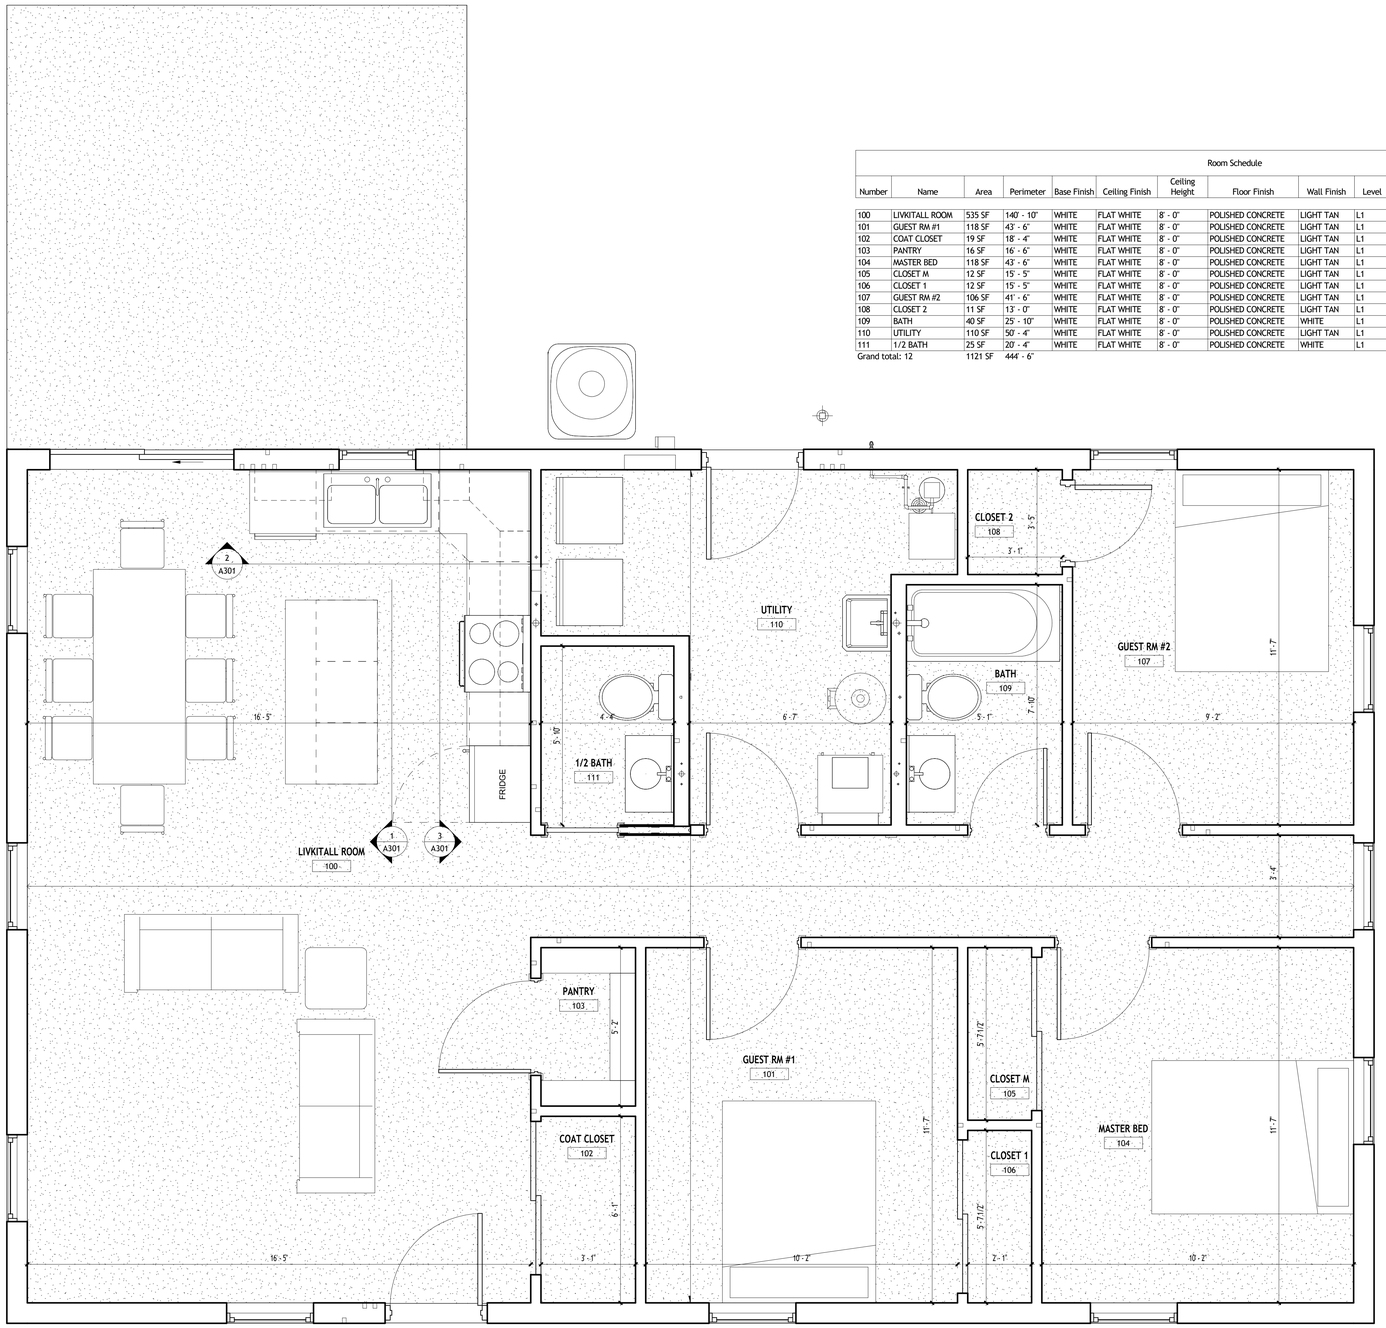

1 First Floor Architectural Plan
1/2" = 1'-0"

N

0 1' 2' 4'
0 2'
1/2" = 1'-0"

AUTODESK

www.autodesk.com/revit

Consultant
Address
Address
Address
Phone

Consultant
Address
Address
Address
Phone

Consultant
Address
Address
Address
Phone

Consultant
Address
Address
Address
Phone

Consultant
Address
Address
Address
Phone

No.	Description	Date

Johnson House

Architectural Floor Plans

Project Number	Project Number
Date	Issue Date
Drawn By	Author
Checked By	Checker

A101

Scale	1/2" = 1'-0"

3/10/2026 7:57:53 AM