NOTES:
1. WHITESIDE COUNTY ILLINOIS. CLIMATE ZONE 5A IN ACCORDANCE WITH THE 2021 IECC.
2. MINIMUM FROST DEPTH 60".
3. BUILDER TO CONFIRM ALL SETBACKS WITH AHJ PRIOR TO CONSTRUCTION.

1 SITE PLAN
1" = 10'-0"

N

0 5' 10' 20'
0 2'
1" = 10'-0"

AUTODESK

www.autodesk.com/revit

Consultant
Address
Address
Address
Phone

Consultant
Address
Address
Address
Phone

Consultant
Address
Address
Address
Phone

Consultant
Address
Address
Address
Phone

Consultant
Address
Address
Address
Phone

No.	Description	Date

Johnson House

Site Plan

Project Number	Project Number
Date	Issue Date
Drawn By	Author
Checked By	Checker

C101

Scale	1" = 10'-0"

3/10/2026 7:57:52 AM

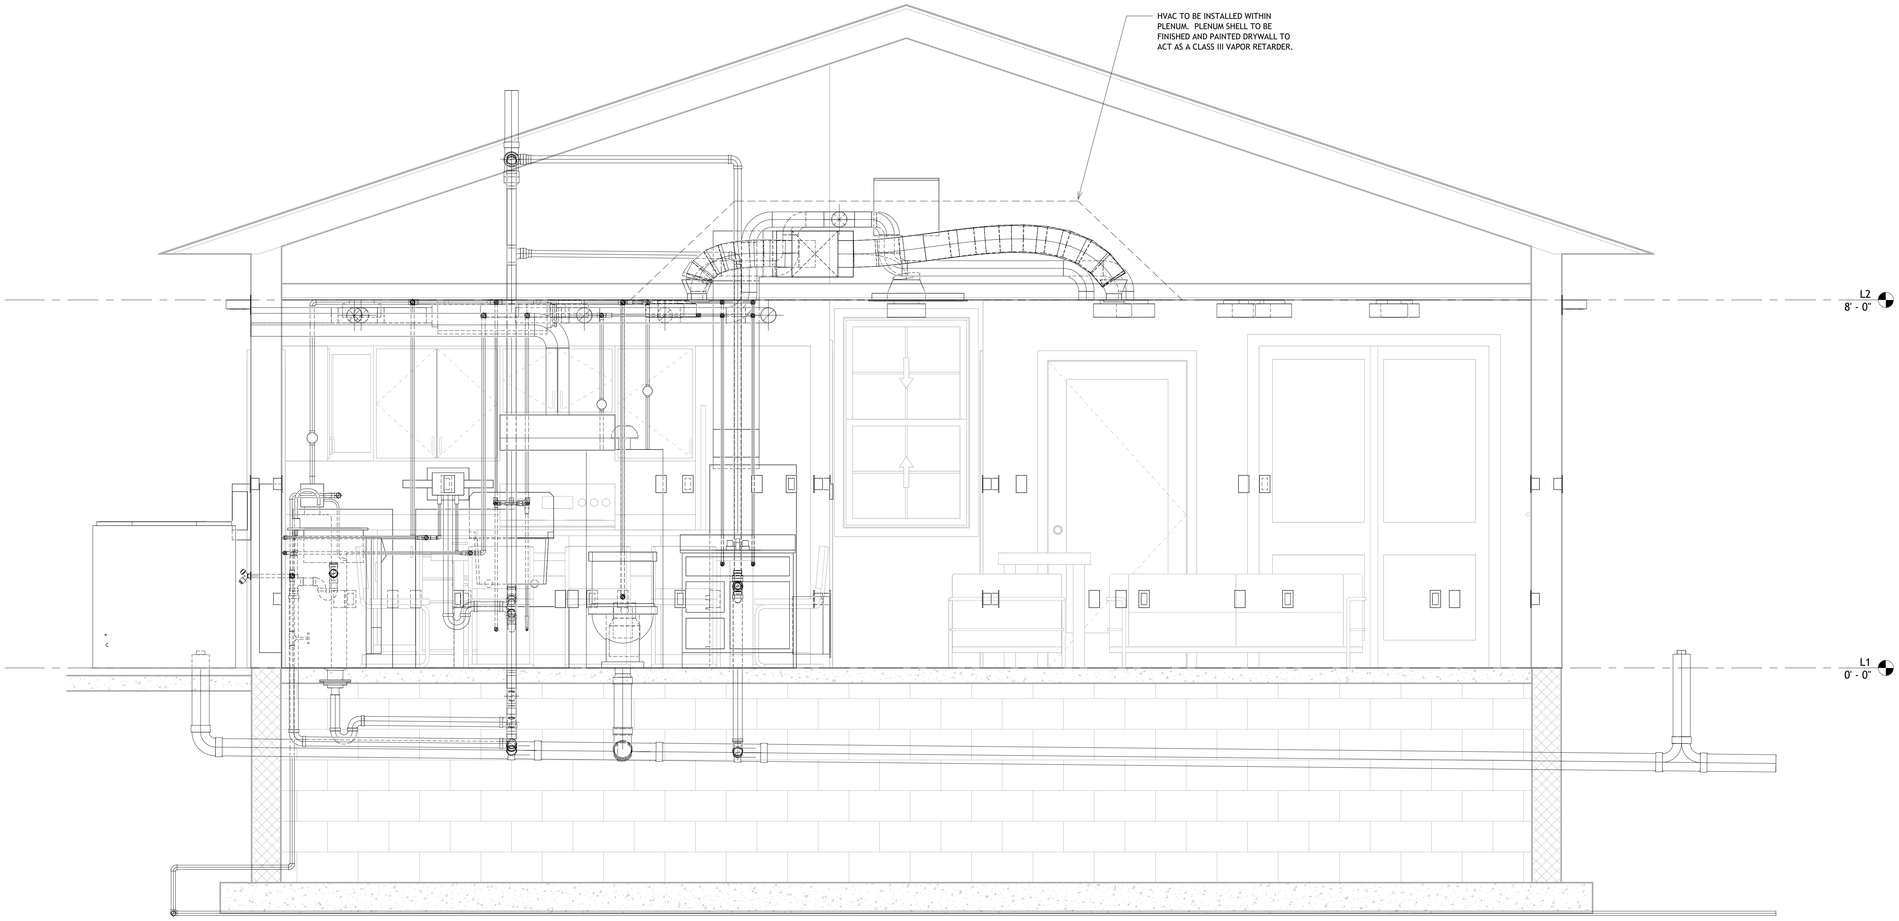

1 Mechanical Section
3/4" = 1'-0"

AUTODESK

www.autodesk.com/revit

Consultant
Address
Address
Address
Phone

Consultant
Address
Address
Address
Phone

Consultant
Address
Address
Address
Phone

Consultant
Address
Address
Address
Phone

Consultant
Address
Address
Address
Phone

No.	Description	Date

Johnson House

Mechanical Section

Project Number	Project Number
Date	Issue Date
Drawn By	Author
Checked By	Checker

M301

Scale	3/4" = 1'-0"

3/10/2026 7:58:01 AM