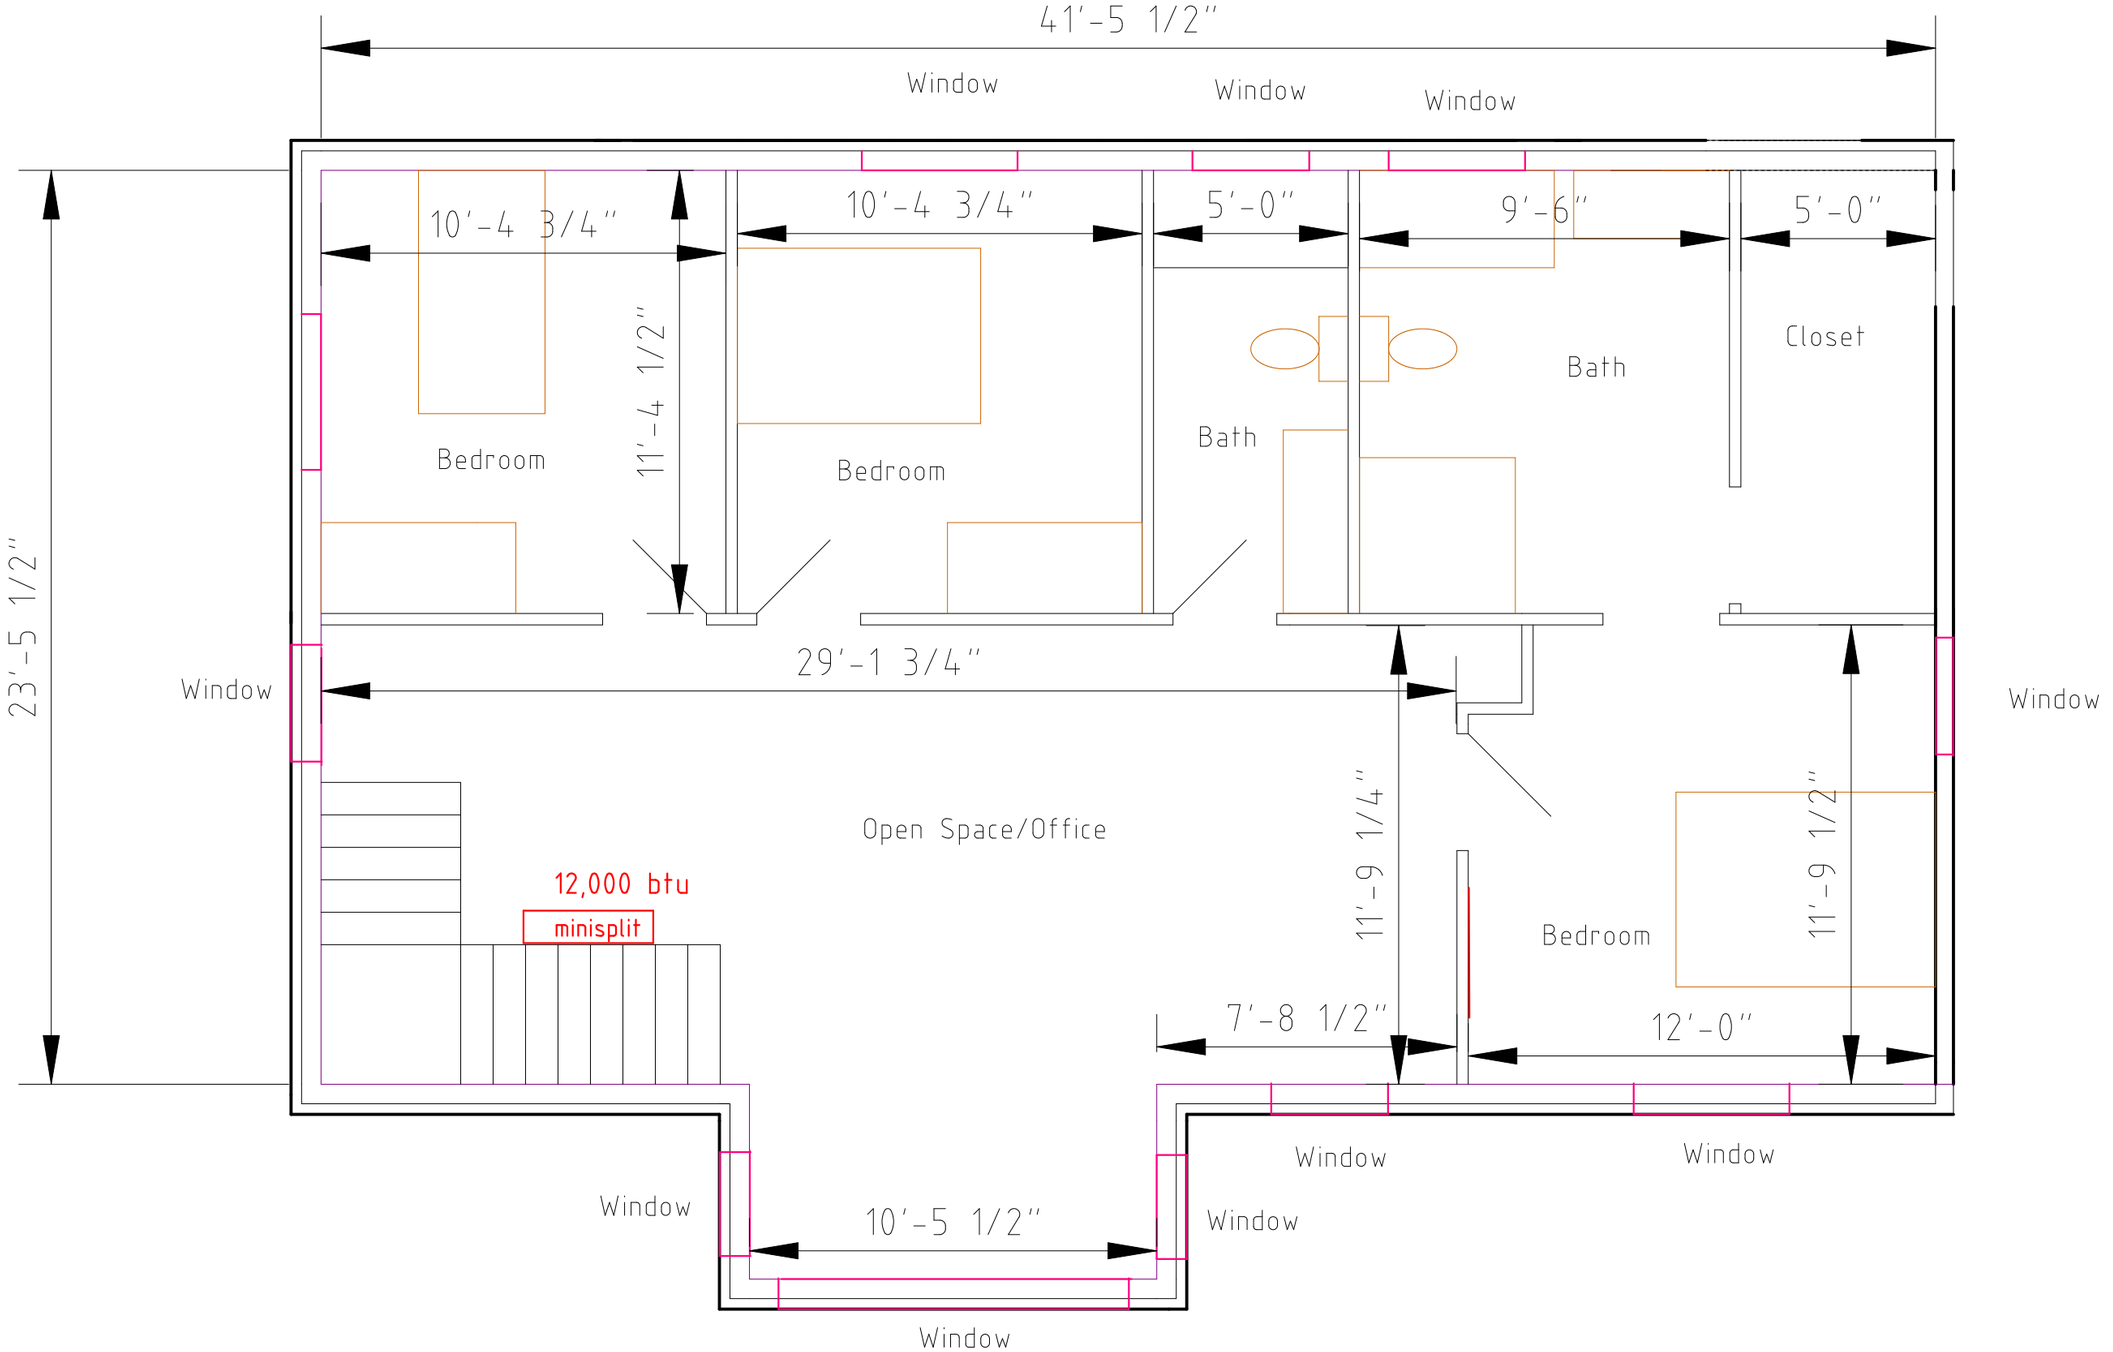Second Floor