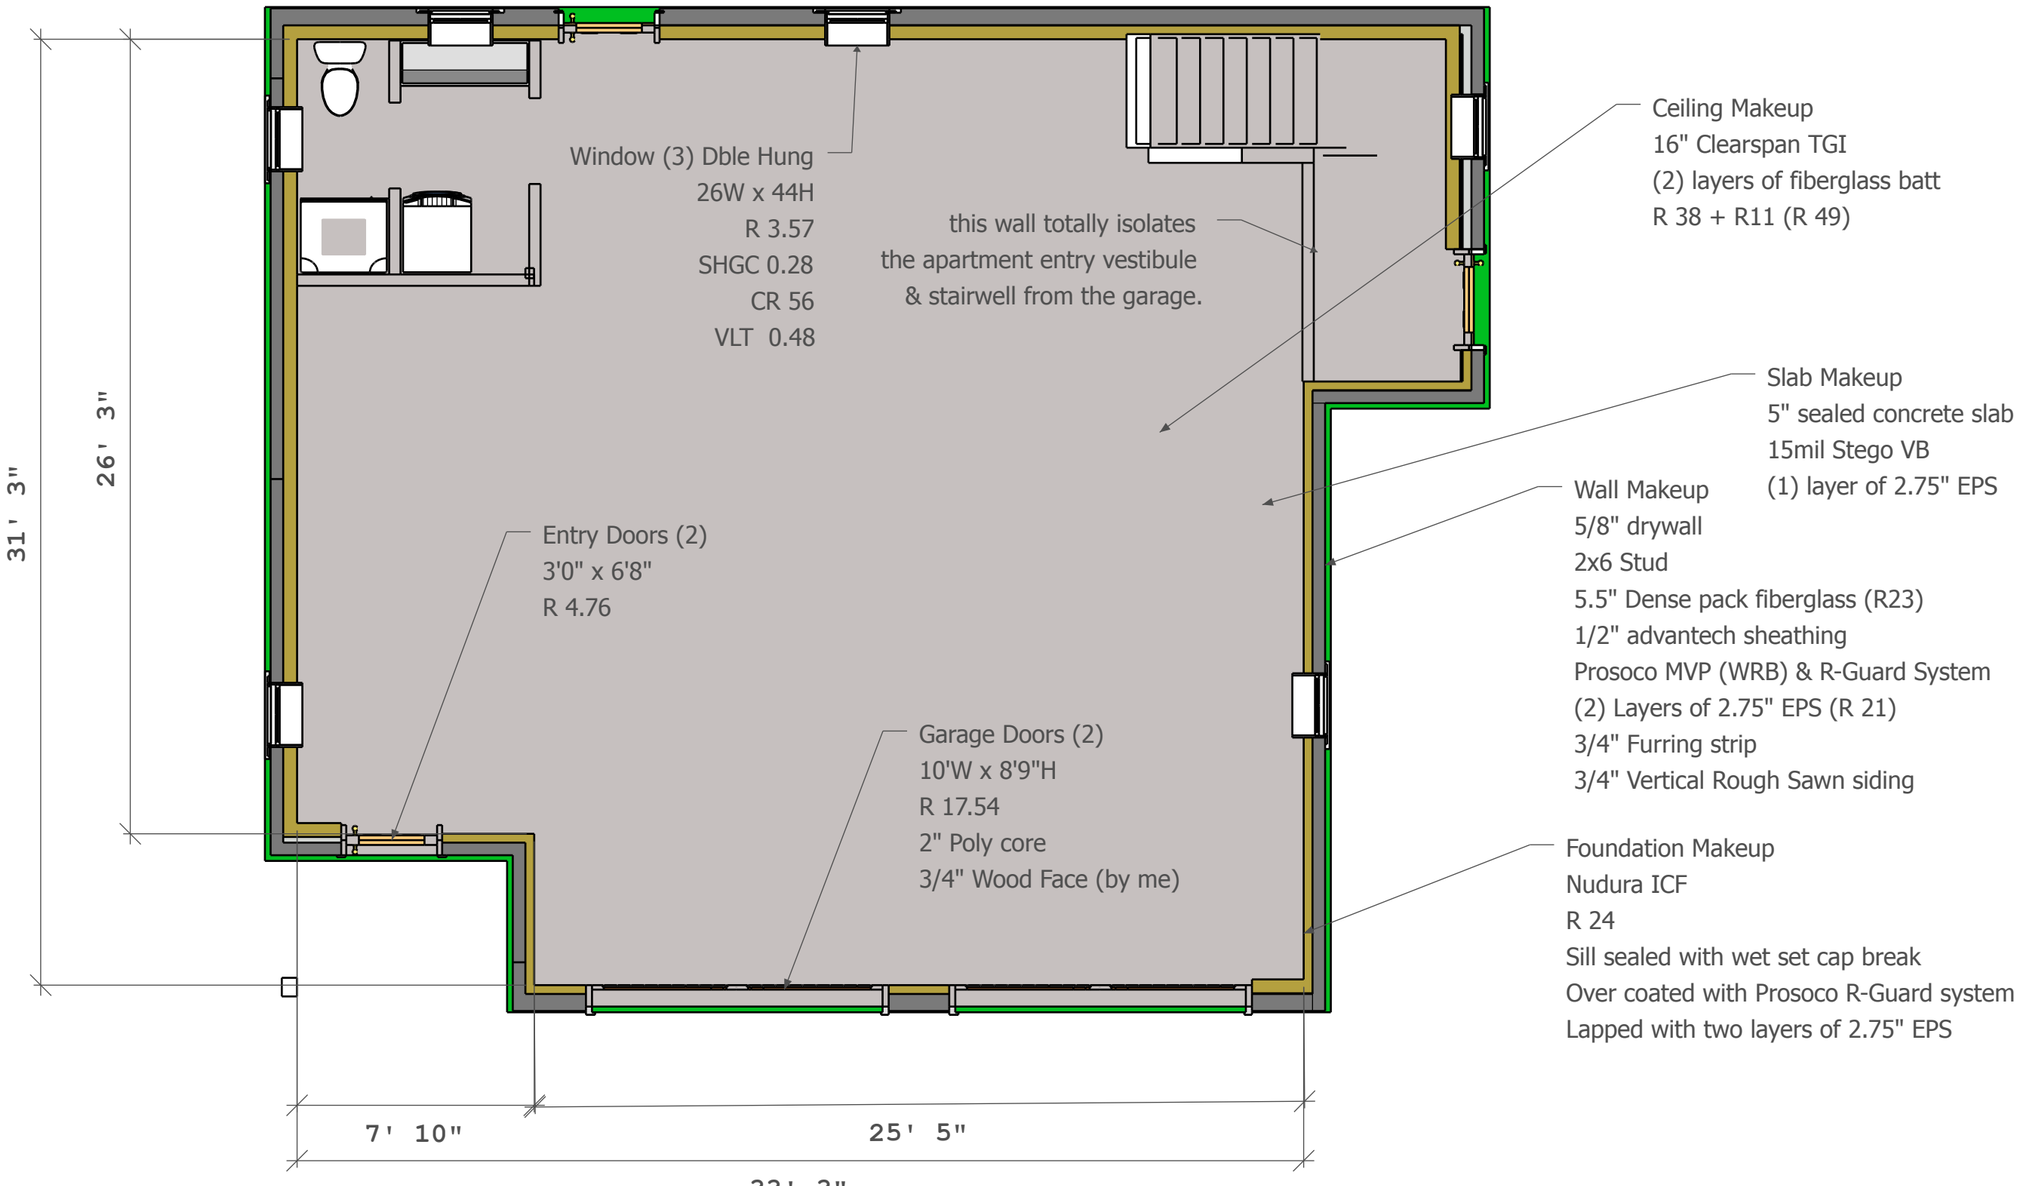
Window (3) Dble Hung
26W x 44H
R 3.57
SHGC 0.28
CR 56
VLT 0.48
this wall totally isolates
the apartment entry vestibule
& stairwell from the garage.
Ceiling Makeup
16" Clearspan TGI
(2) layers of fiberglass batt
R 38 + R11 (R 49)
Slab Makeup
5" sealed concrete slab
15mil Stego VB
(1) layer of 2.75" EPS
Wall Makeup
5/8" drywall
2x6 Stud
5.5" Dense pack fiberglass (R23)
1/2" advantech sheathing
Prosoco MVP (WRB) & R-Guard System
(2) Layers of 2.75" EPS (R 21)
3/4" Furring strip
3/4" Vertical Rough Sawn siding
Entry Doors (2)
3'0" x 6'8"
R 4.76
Garage Doors (2)
10'W x 8'9"H
R 17.54
2" Poly core
3/4" Wood Face (by me)
Foundation Makeup
Nudura ICF
R 24
Sill sealed with wet set cap break
Over coated with Prosoco R-Guard system
Lapped with two layers of 2.75" EPS
31' 3"
26' 3"
7' 10"
25' 5"
33' 3"