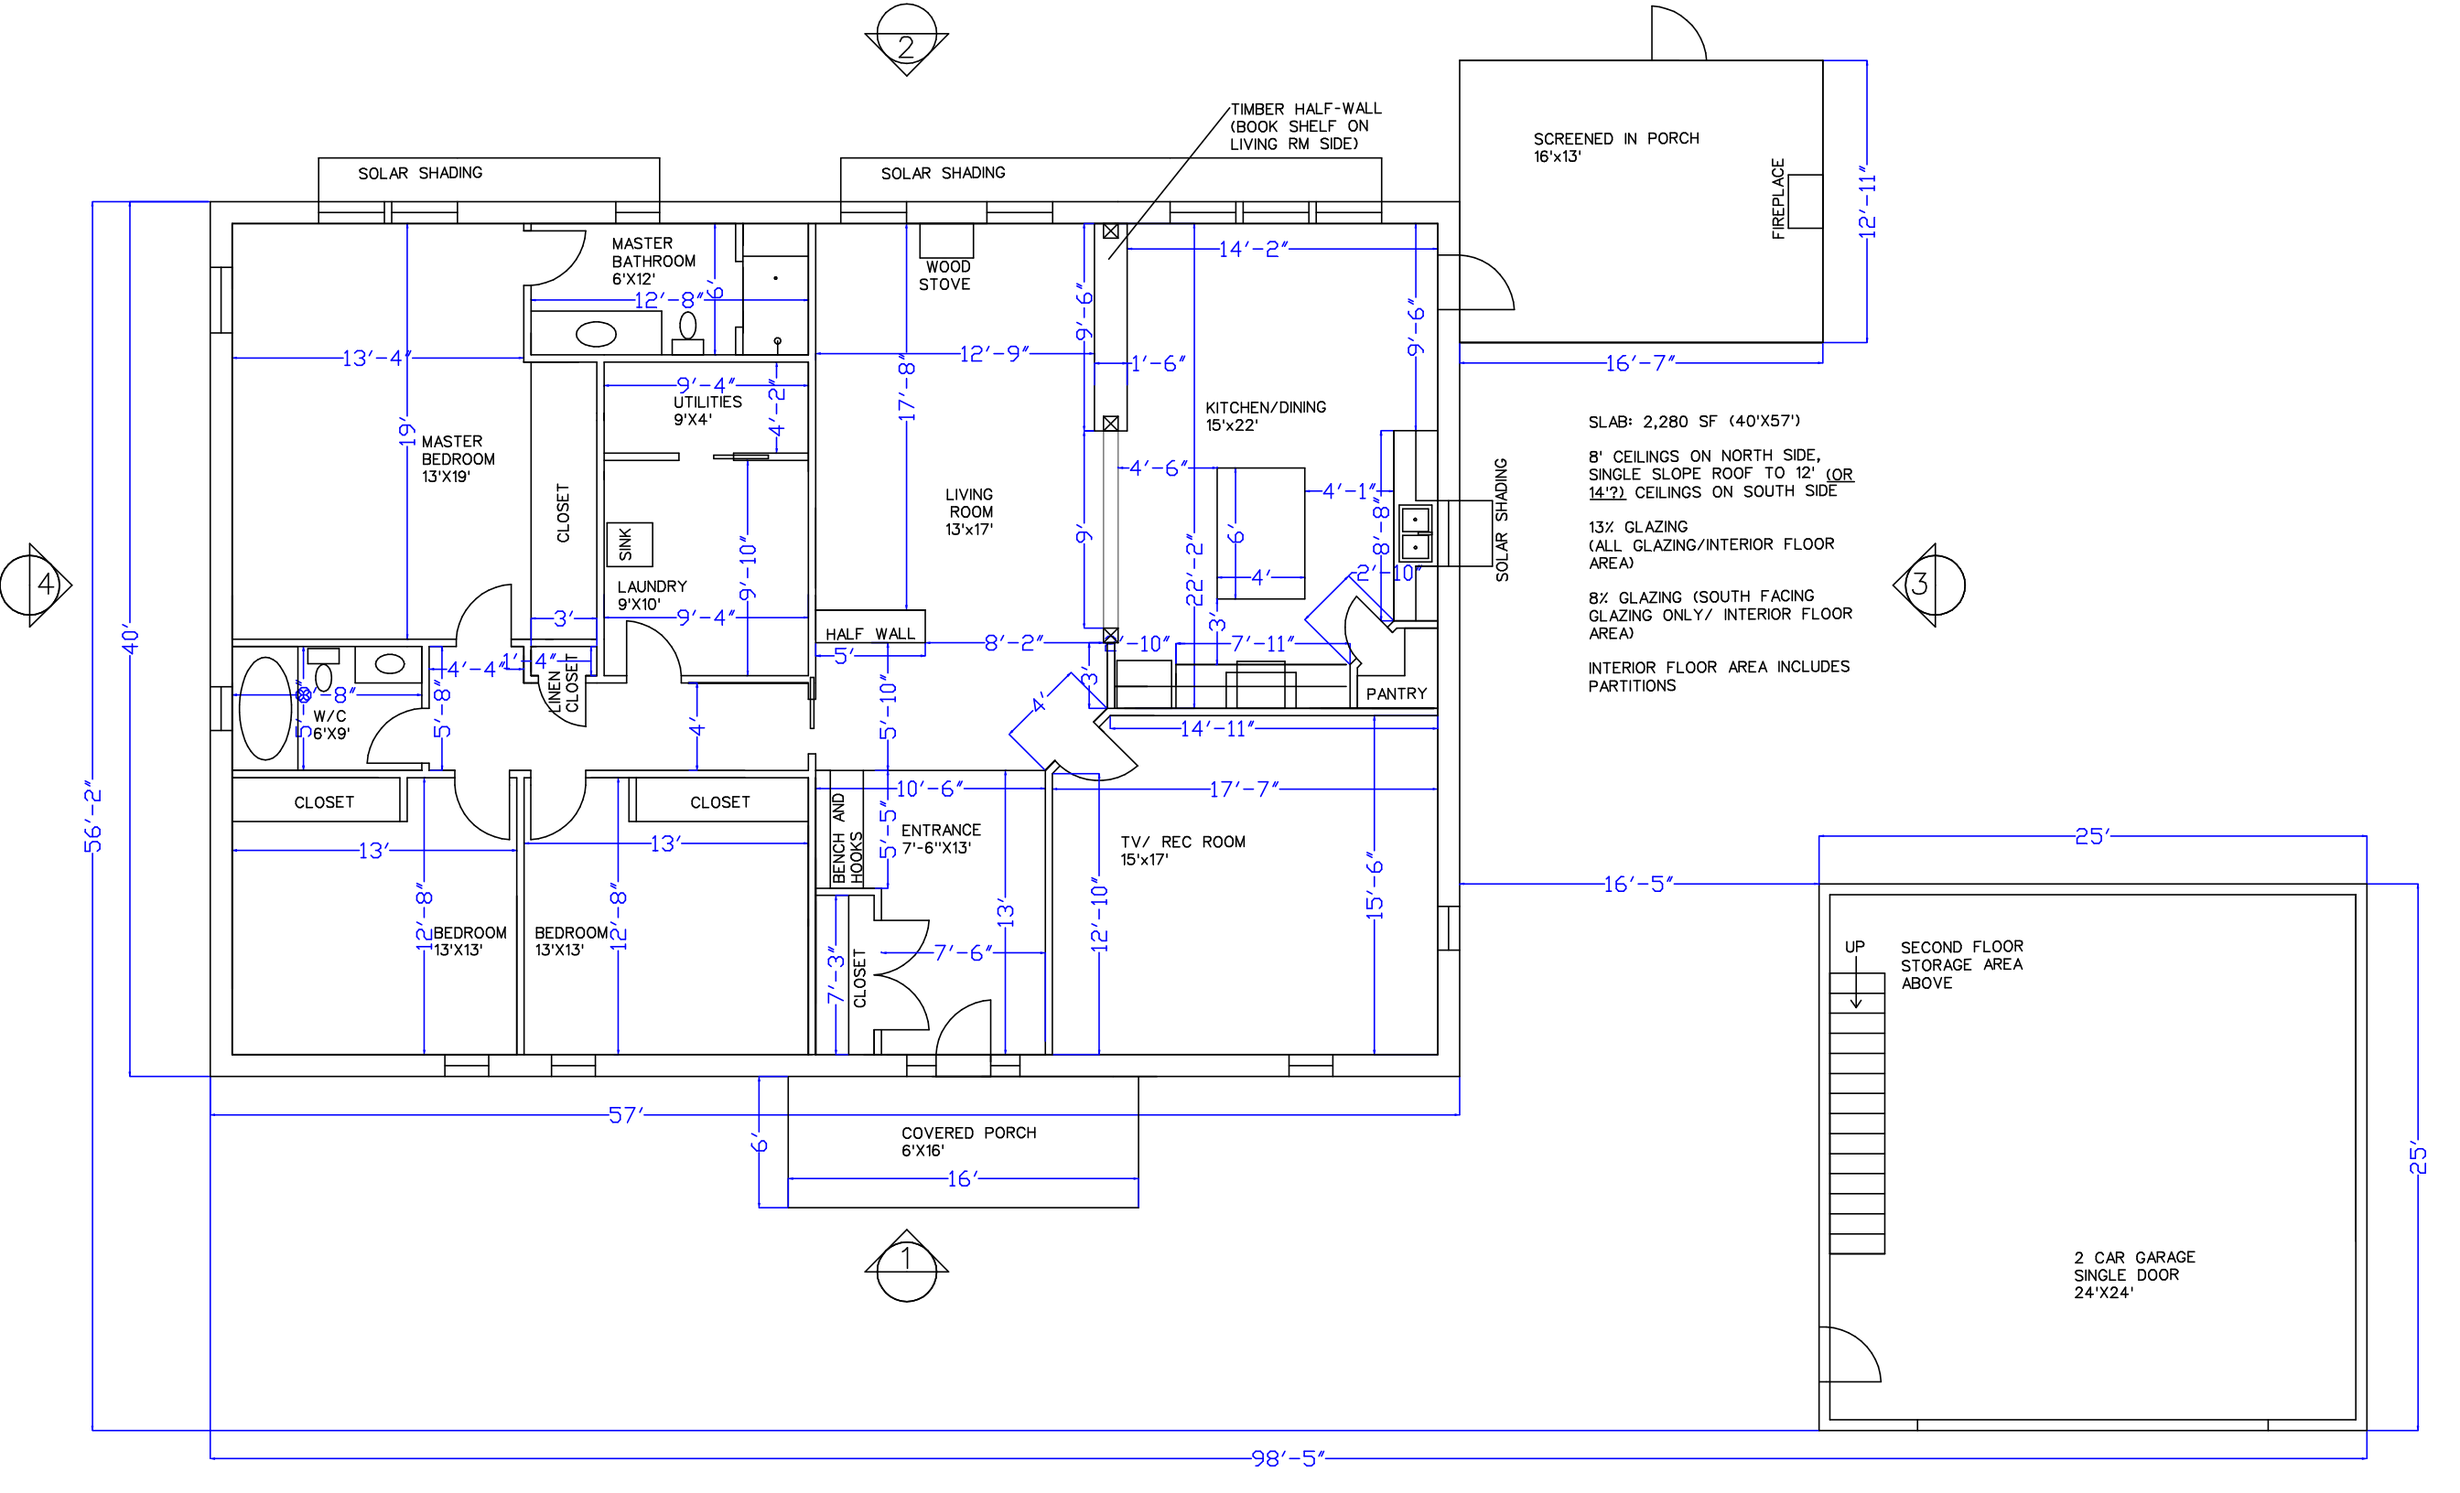

SOLAR SHADING
SOLAR SHADING
TIMBER HALF-WALL (BOOK SHELF ON LIVING RM SIDE)
SCREENED IN PORCH 16'x13'
FIREPLACE
MASTER BATHROOM 6'X12'
WOOD STOVE
UTILITIES 9'X4'
MASTER BEDROOM 13'X19'
CLOSET
SINK
LAUNDRY 9'X10'
LIVING ROOM 13'x17'
KITCHEN/DINING 15'x22'
SOLAR SHADING
HALF WALL
LINEN CLOSET
W/C 6'X9'
PANTRY
CLOSET
CLOSET
BENCH AND HOOKS
ENTRANCE 7'-6"X13'
TV/ REC ROOM 15'x17'
BEDROOM 13'X13'
BEDROOM 13'X13'
CLOSET
COVERED PORCH 6'X16'
UP
SECOND FLOOR STORAGE AREA ABOVE
2 CAR GARAGE SINGLE DOOR 24'X24'
SLAB: 2,280 SF (40'X57')
8' CEILINGS ON NORTH SIDE, SINGLE SLOPE ROOF TO 12' (OR 14'?) CEILINGS ON SOUTH SIDE
13% GLAZING (ALL GLAZING/INTERIOR FLOOR AREA)
8% GLAZING (SOUTH FACING GLAZING ONLY/ INTERIOR FLOOR AREA)
INTERIOR FLOOR AREA INCLUDES PARTITIONS