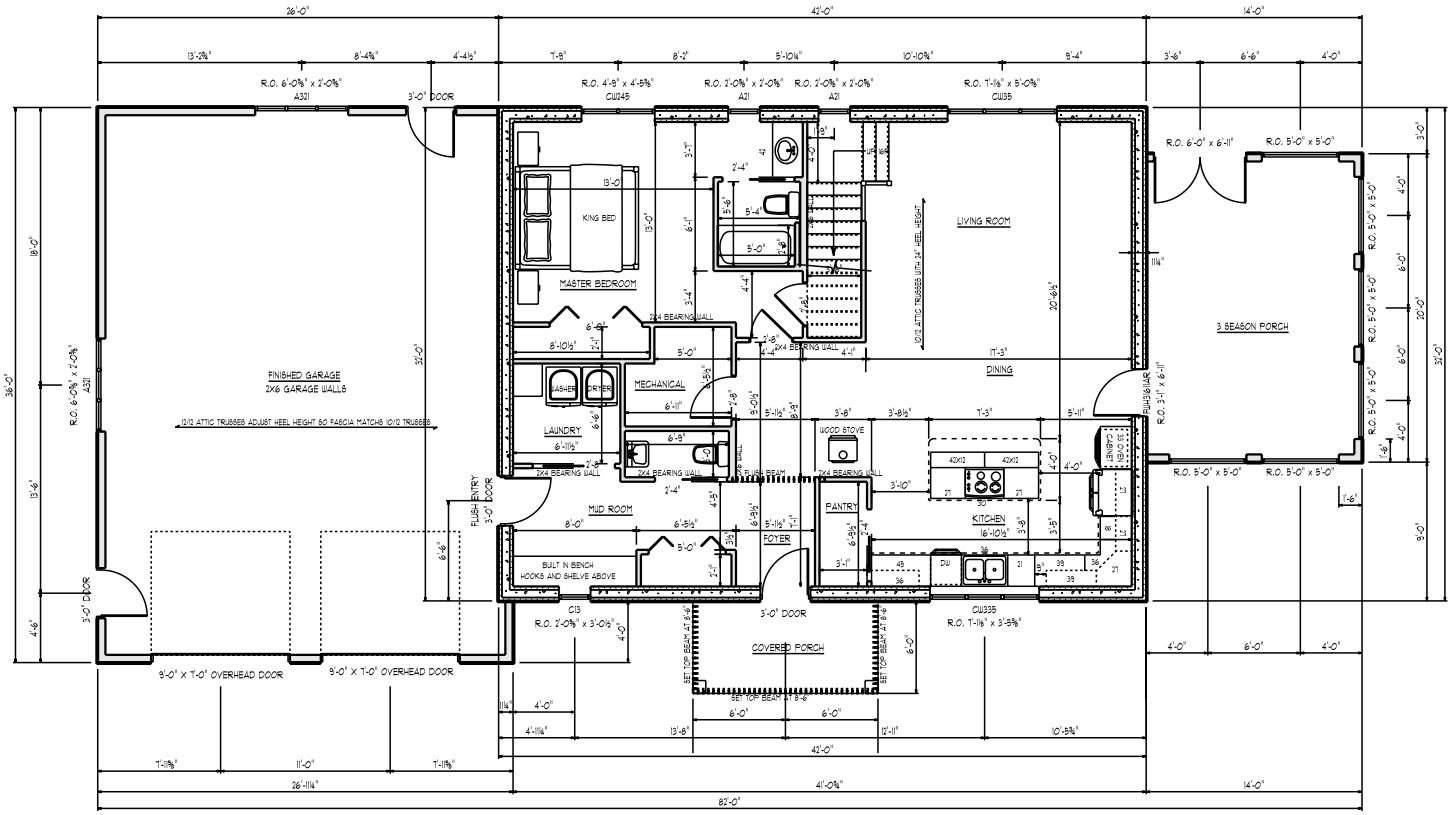

BECHER HOME DESIGNS

P.A.T. BECHER
555 E 12TH LINCOLN, MN 55987

(507) 455-7149
BECHER@LCI.COM

Although every effort has been made by the Designer to assure the accuracy of there plans, the owner or General Contractor must check all dimensions and verify all details, and be solely responsible for the same. Discrepancies should be immediately brought to the designers attention. Builder / General Contractor is responsible for all structural specifications and is expected to build to code.

JEFFREY & CHELSEA O'DONNELL

START DATE	10-18-17
REVISION DATES	
11-3-17	
SCALE	1/4" = 1'-0"
SQFT	
EXTERIOR BLOCK	1344
INTERIOR BLOCK	1208
3 SEASON PORCH	224

MAIN FLOOR PLAN