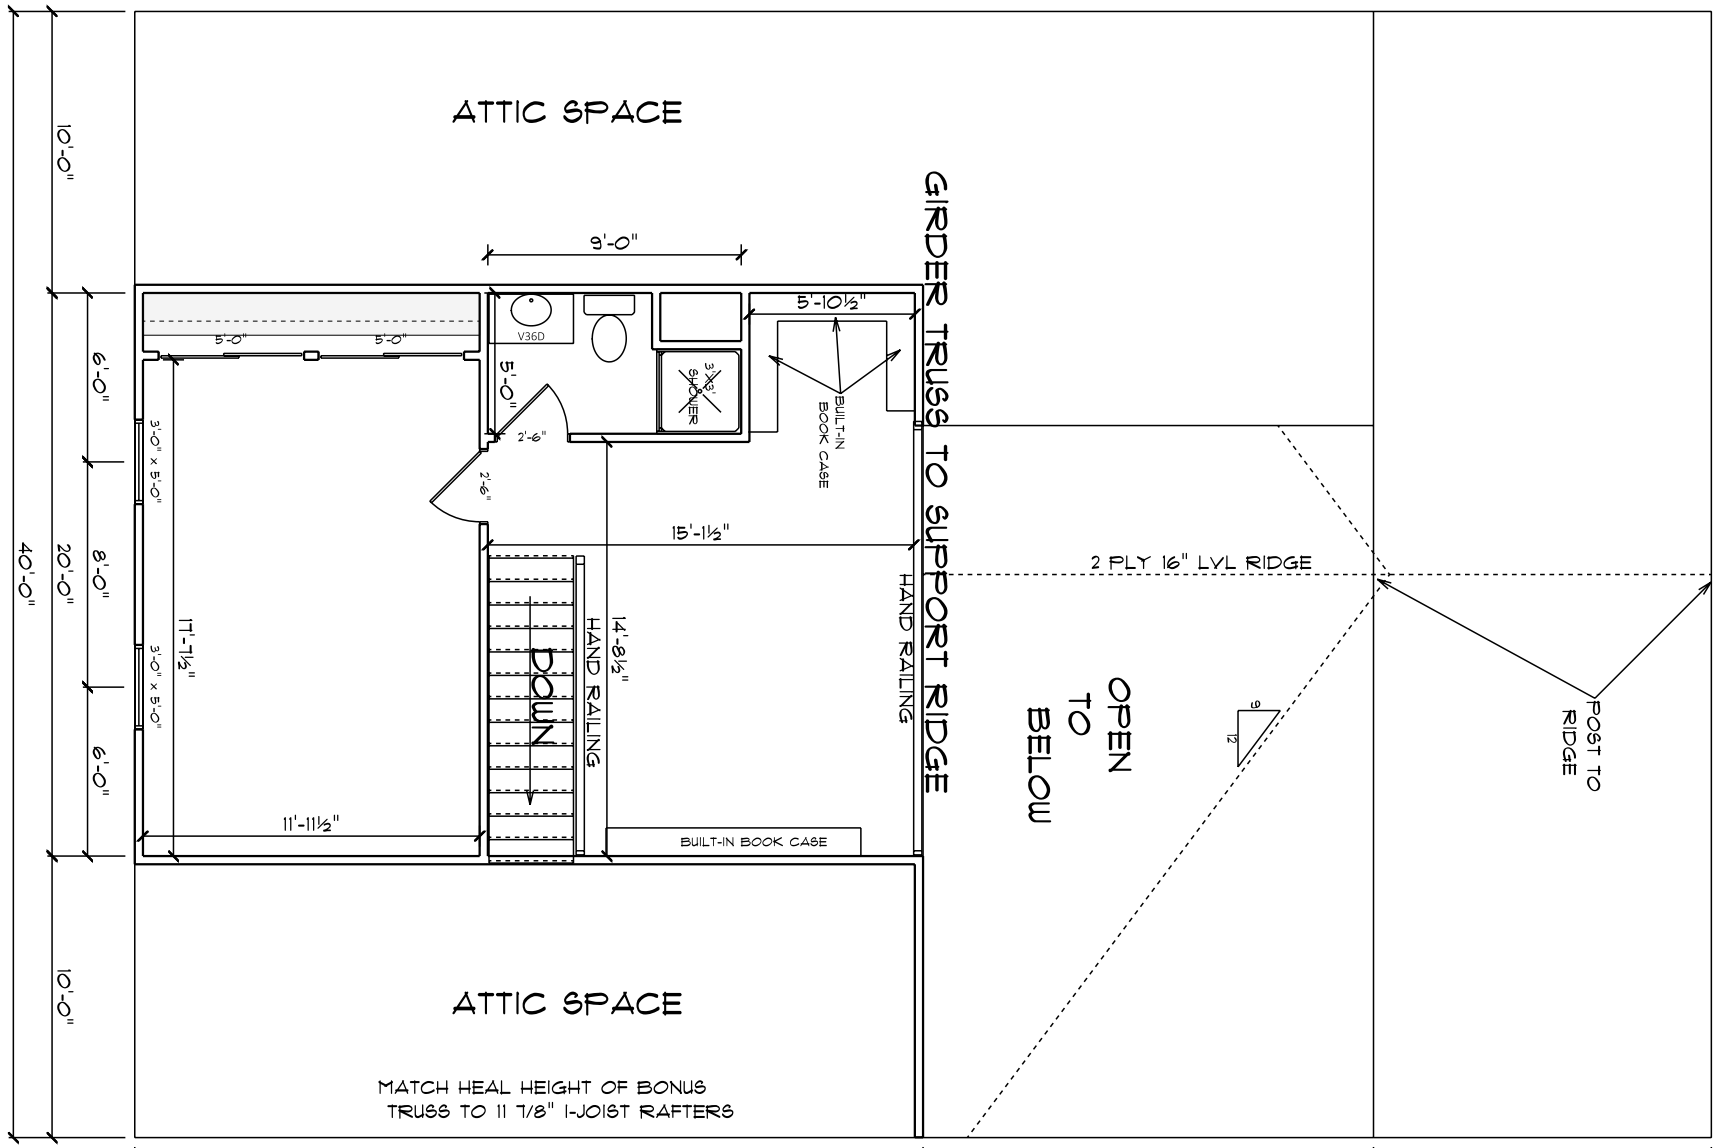

2ND FLOOR PLAN
560 SQ.FT.