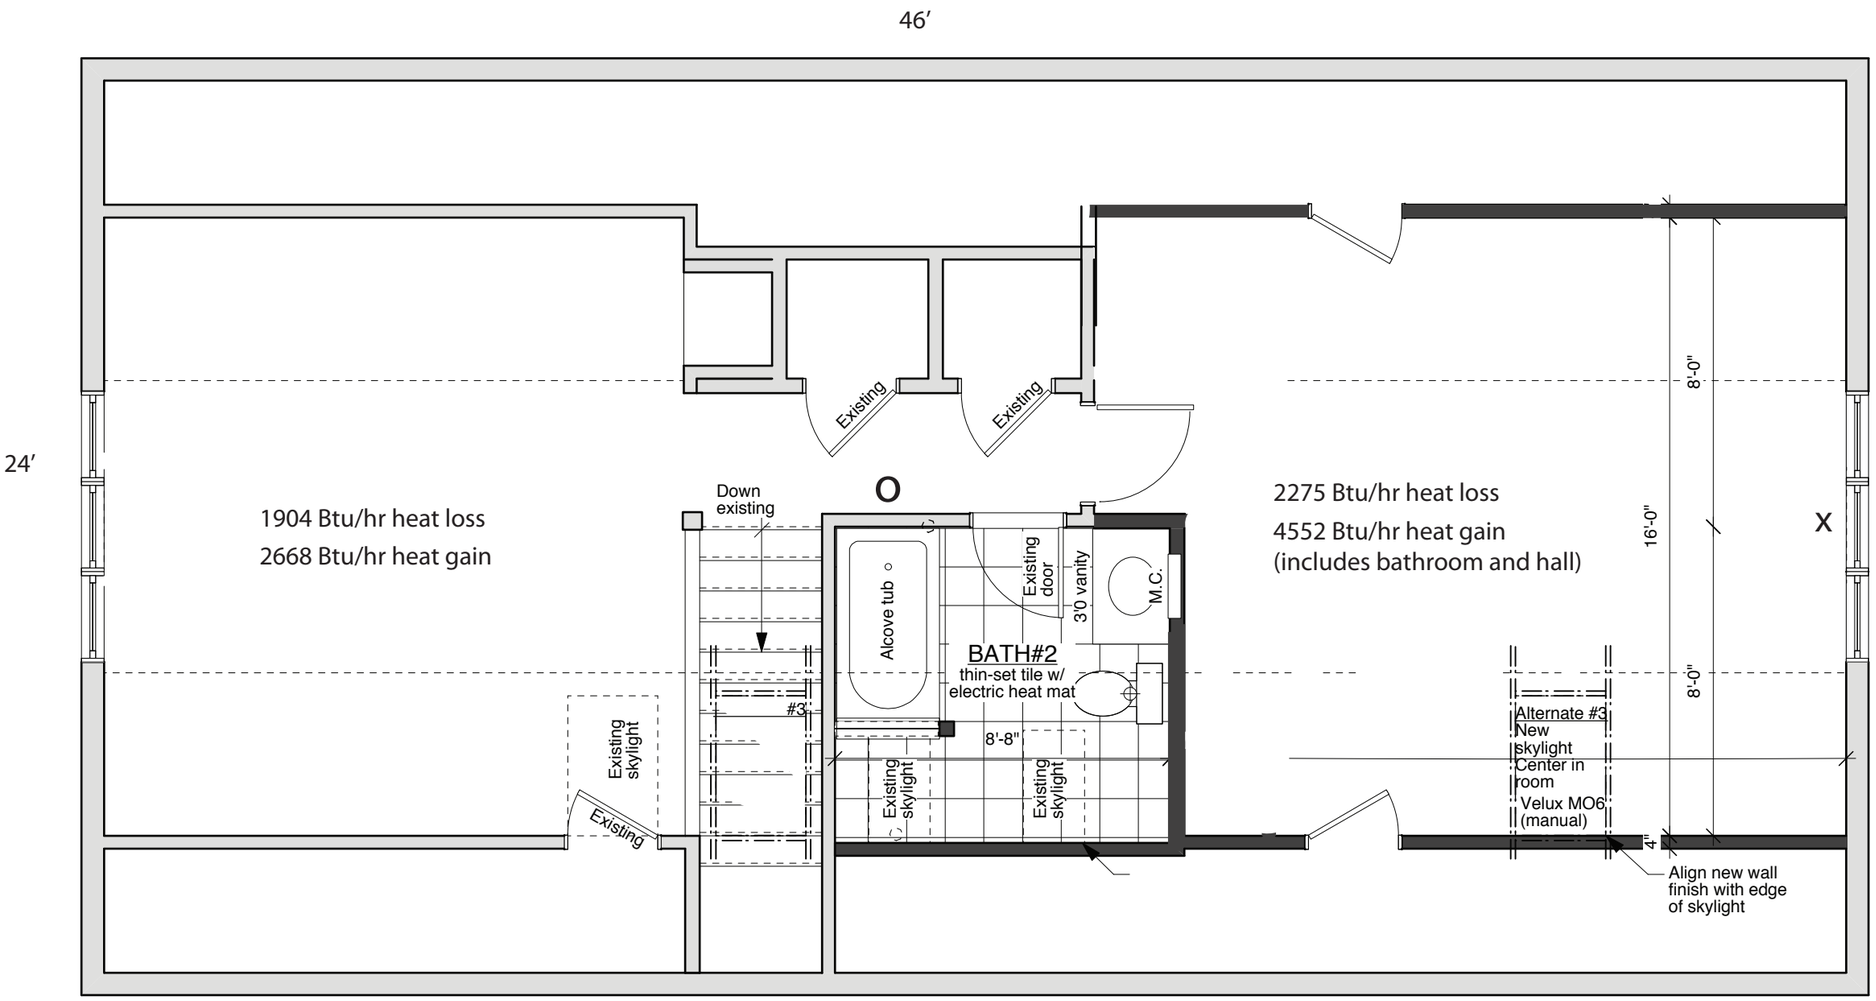
46'
24'
Existing
Existing
1904 Btu/hr heat loss
2668 Btu/hr heat gain
Down
existing
O
Alcove tub
Existing
door
3'0 vanity
M.C.
BATH#2
thin-set tile w/
electric heat mat
8'-8"
#3
Existing
skylight
Existing
skylight
Existing
skylight
Existing
2275 Btu/hr heat loss
4552 Btu/hr heat gain
(includes bathroom and hall)
8'-0"
16'-0"
8'-0"
X
Alternate #3
New
skylight
Center in
room
Velux MO6
(manual)
4"
Align new wall
finish with edge
of skylight