Drake/Weiss DADU
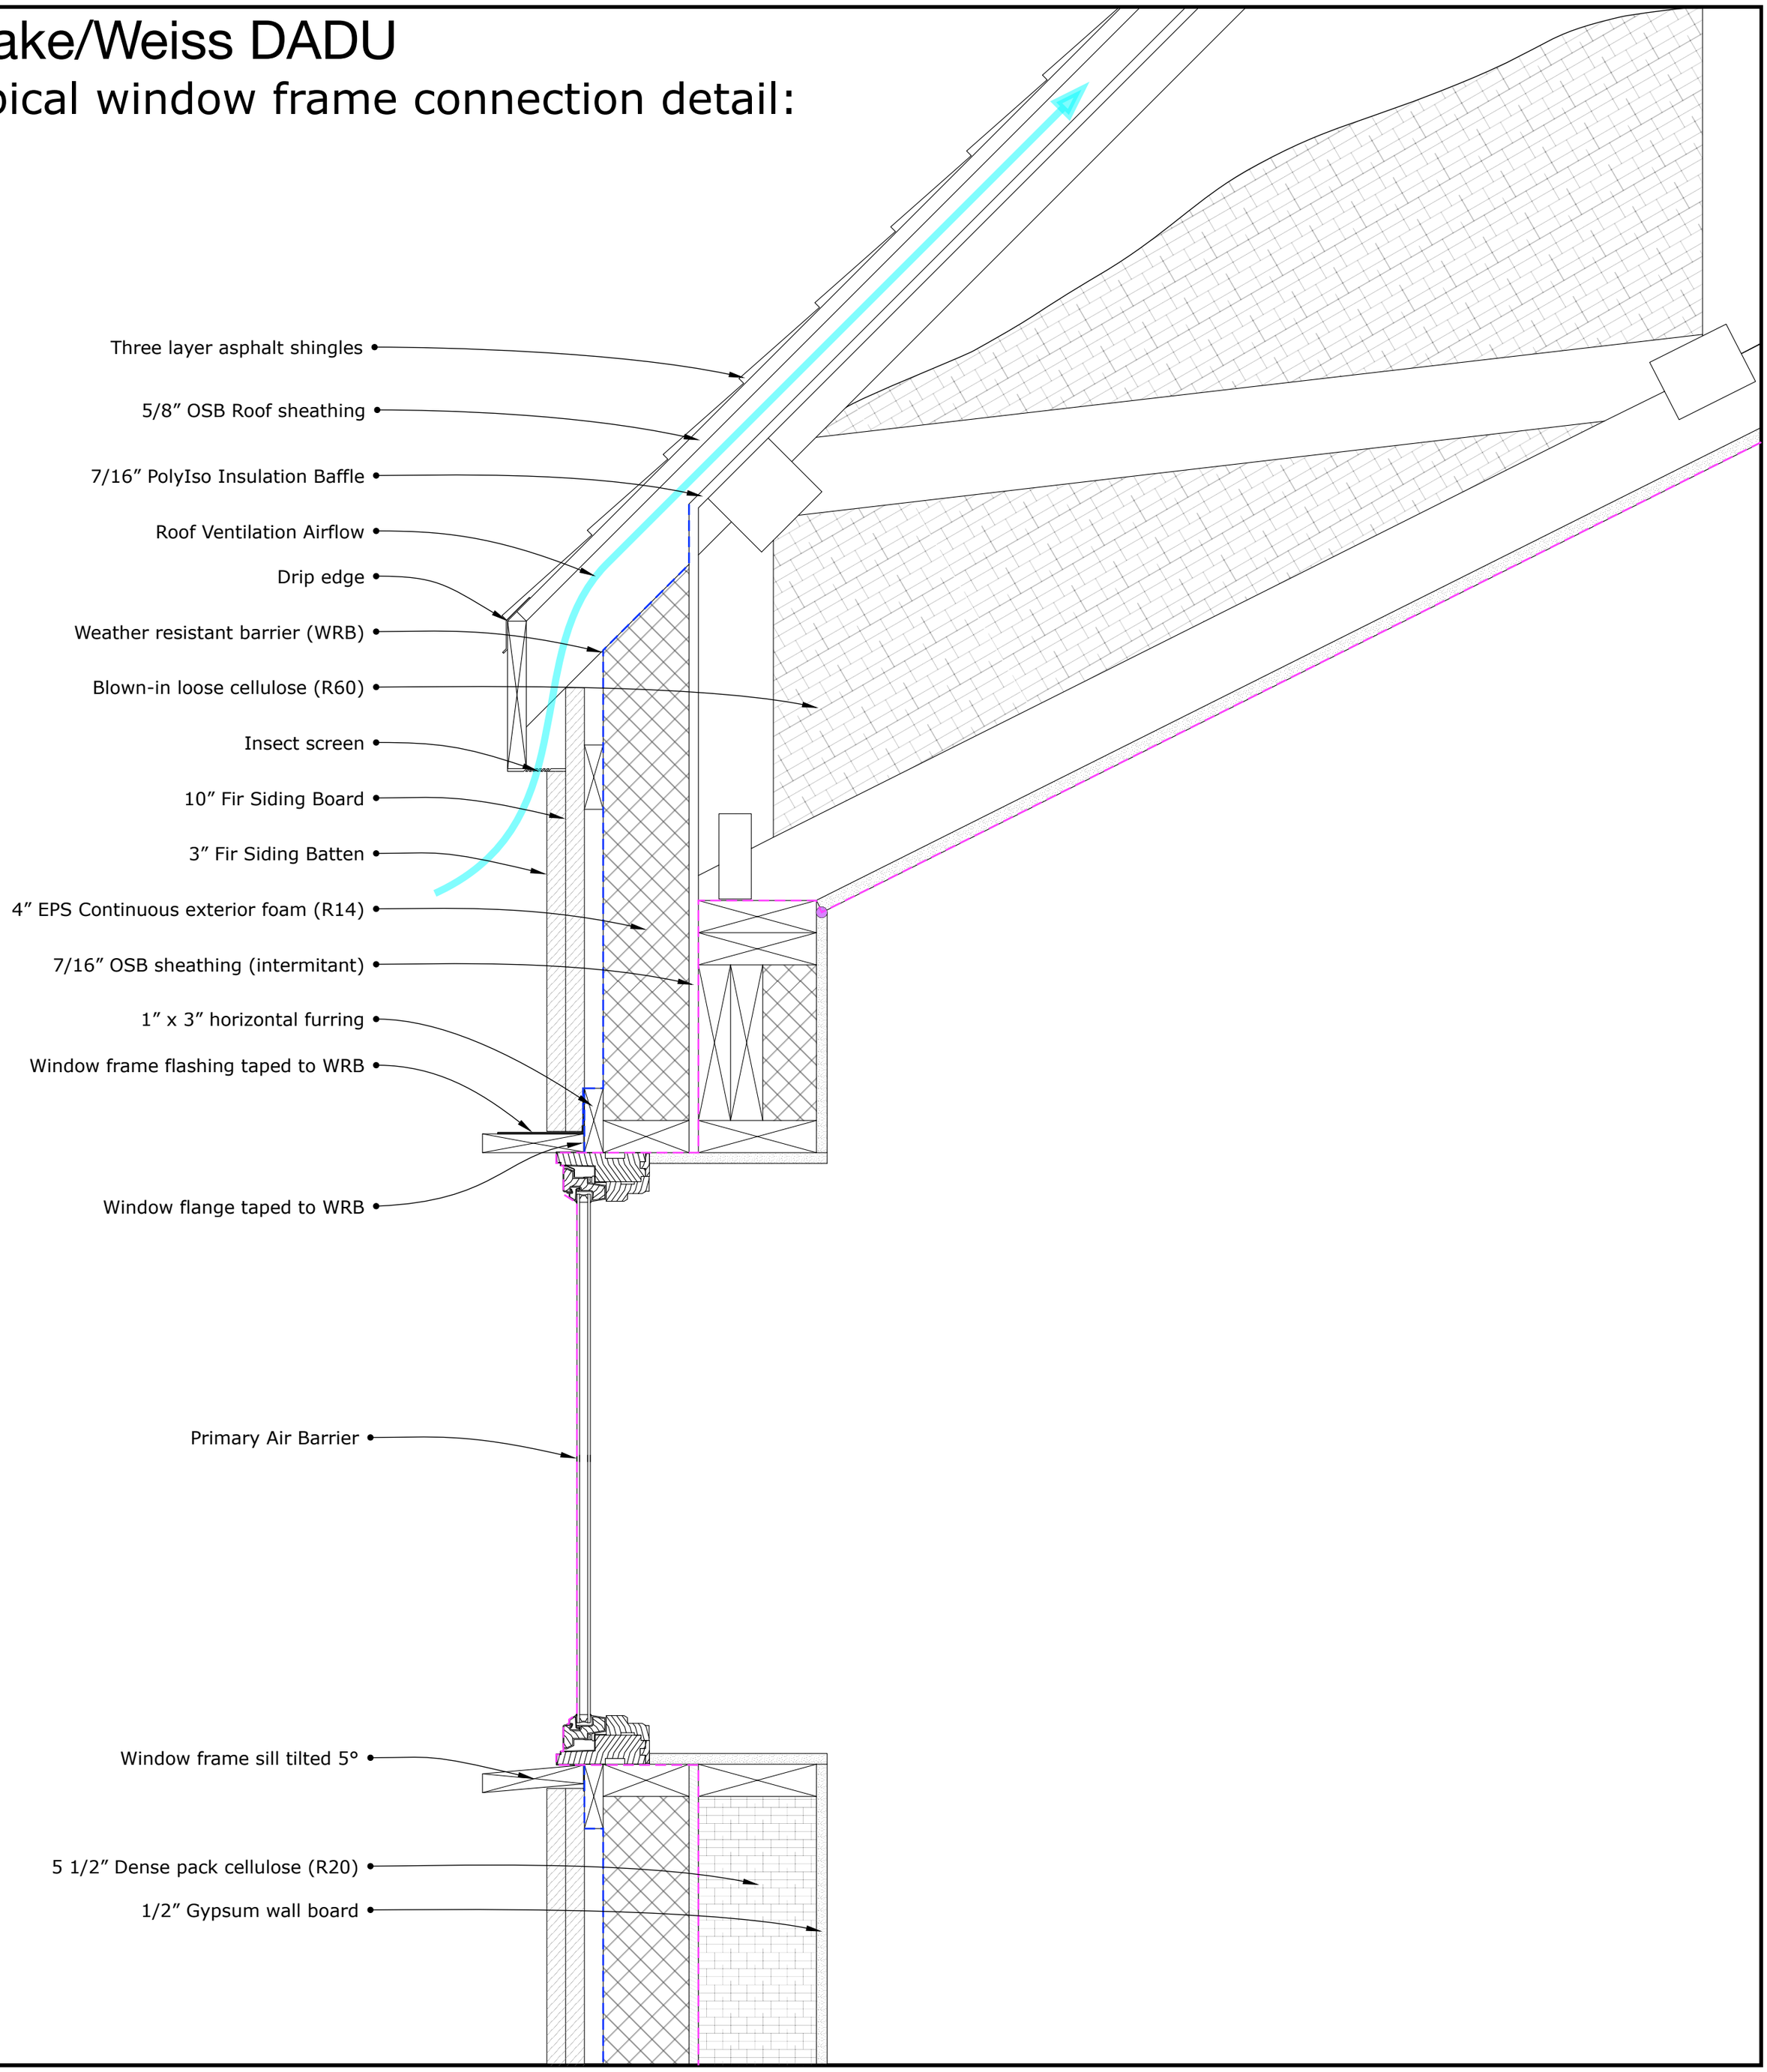
Typical window frame connection detail: