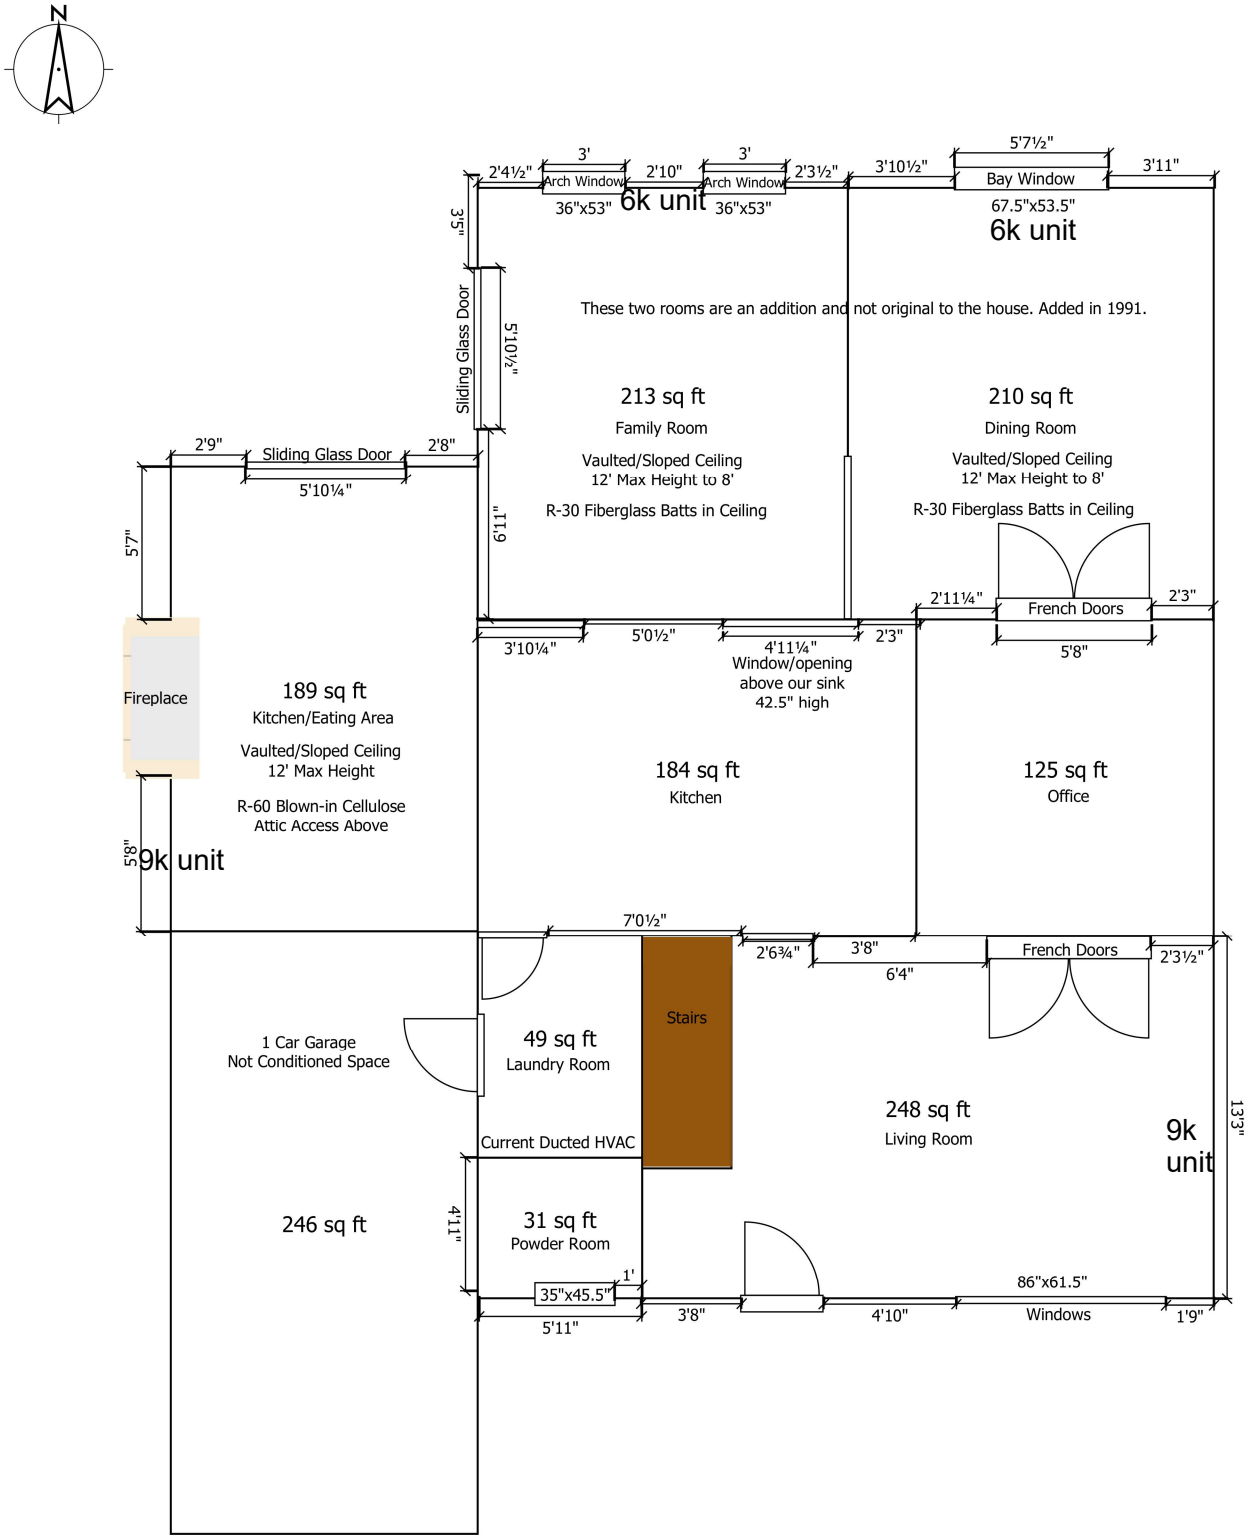
N
2'4½"
3'
Arch Window
36"x53"
2'10"
3'
Arch Window
36"x53"
2'3½"
6k unit
3'10½"
5'7½"
Bay Window
67.5"x53.5"
3'11"
6k unit
3'5"
Sliding Glass Door
5'10½"
These two rooms are an addition and not original to the house. Added in 1991.
213 sq ft
Family Room
Vaulted/Sloped Ceiling
12' Max Height to 8'
R-30 Fiberglass Batts in Ceiling
210 sq ft
Dining Room
Vaulted/Sloped Ceiling
12' Max Height to 8'
R-30 Fiberglass Batts in Ceiling
2'9"
Sliding Glass Door
2'8"
5'10¼"
5'7"
6'11"
2'11¼"
French Doors
2'3"
5'8"
3'10¼"
5'0½"
4'11¼"
Window/opening
above our sink
42.5" high
2'3"
Fireplace
189 sq ft
Kitchen/Eating Area
Vaulted/Sloped Ceiling
12' Max Height
R-60 Blown-in Cellulose
Attic Access Above
184 sq ft
Kitchen
125 sq ft
Office
5'8"
9k unit
7'0½"
2'6¾"
3'8"
6'4"
French Doors
2'3½"
Stairs
1 Car Garage
Not Conditioned Space
49 sq ft
Laundry Room
248 sq ft
Living Room
9k
unit
13'3"
Current Ducted HVAC
246 sq ft
4'11"
31 sq ft
Powder Room
1'
35"x45.5"
5'11"
3'8"
4'10"
86"x61.5"
Windows
1'9"