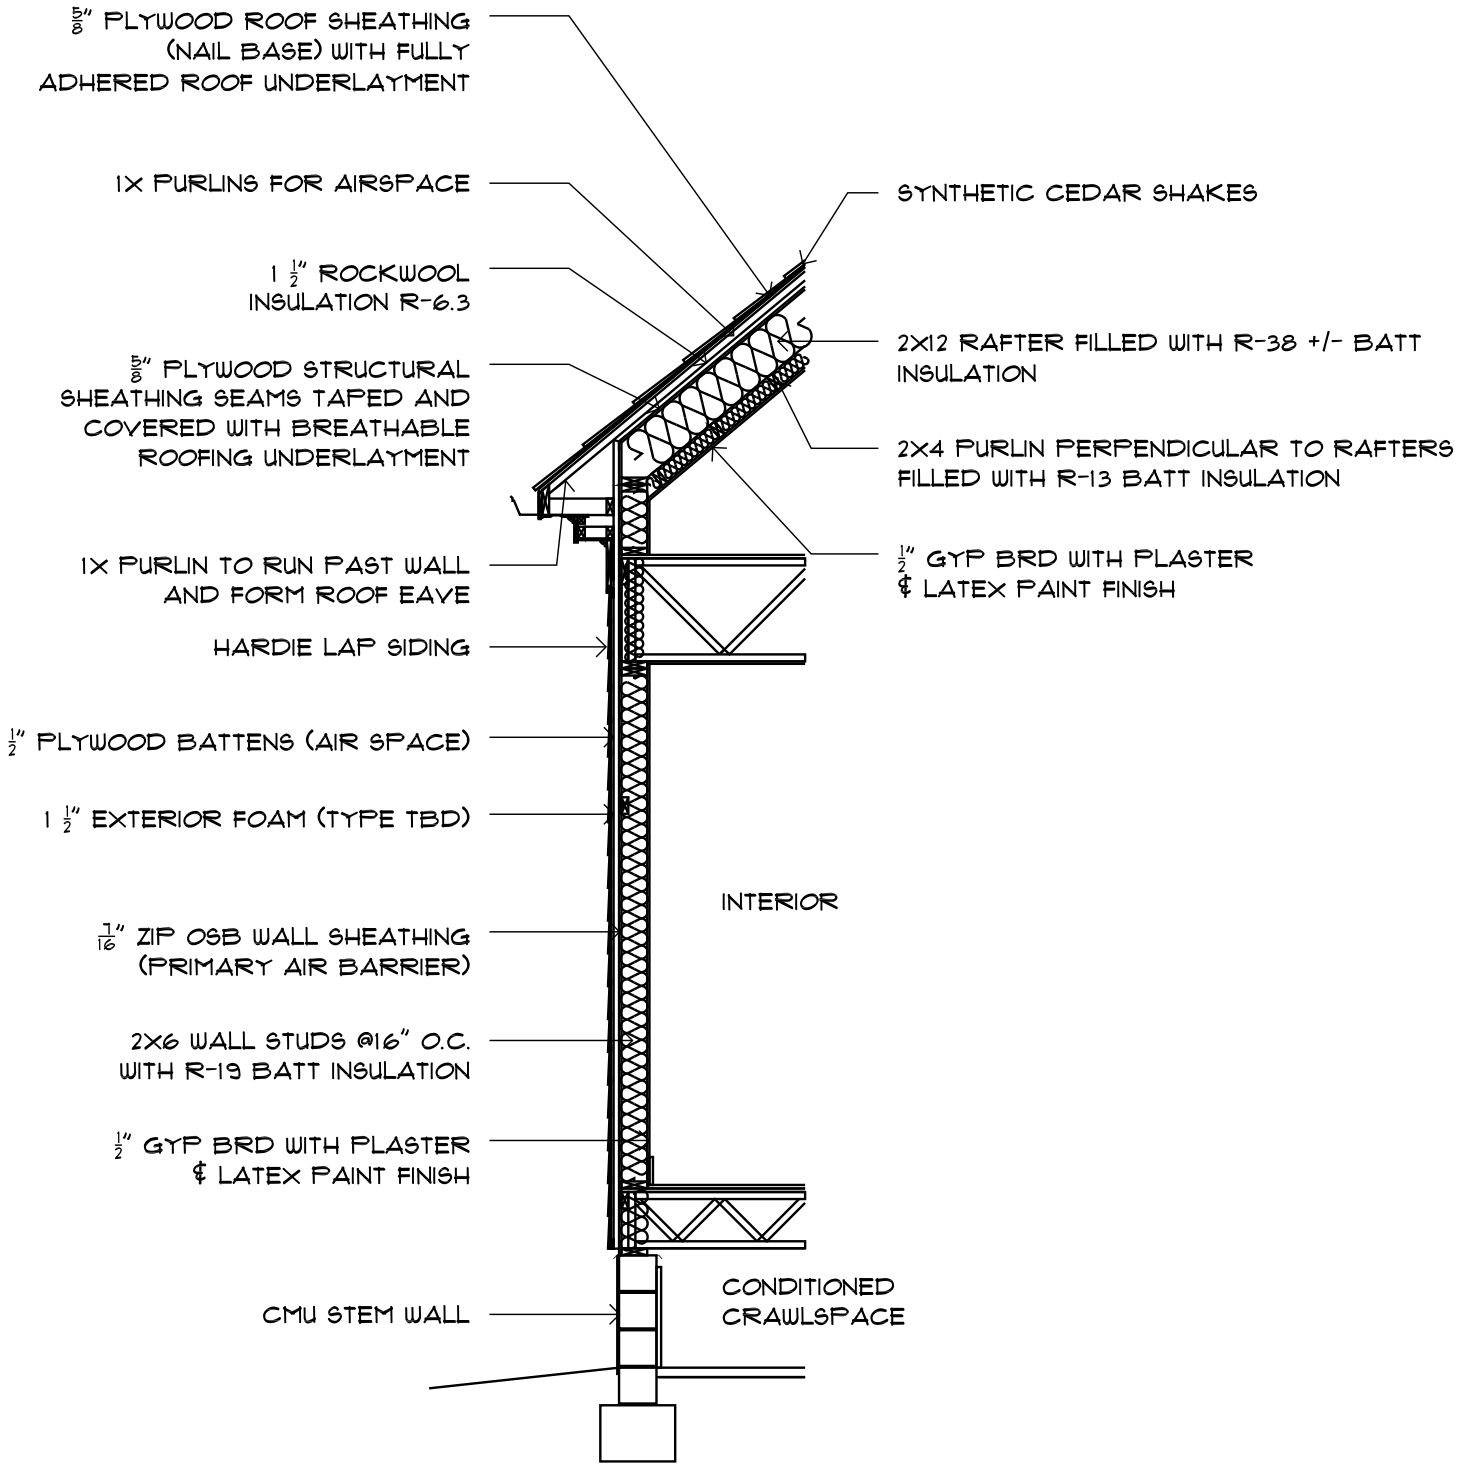
5/8" PLYWOOD ROOF SHEATHING (NAIL BASE) WITH FULLY ADHERED ROOF UNDERLAYMENT
1X PURLINS FOR AIRSPACE
1 1/2" ROCKWOOL INSULATION R-6.3
5/8" PLYWOOD STRUCTURAL SHEATHING SEAMS TAPED AND COVERED WITH BREATHABLE ROOFING UNDERLAYMENT
1X PURLIN TO RUN PAST WALL AND FORM ROOF EAVE
HARDIE LAP SIDING
1/2" PLYWOOD BATTENS (AIR SPACE)
1 1/2" EXTERIOR FOAM (TYPE TBD)
7/16" ZIP OSB WALL SHEATHING (PRIMARY AIR BARRIER)
2X6 WALL STUDS @16" O.C. WITH R-19 BATT INSULATION
1/2" GYP BRD WITH PLASTER & LATEX PAINT FINISH
CMU STEM WALL
SYNTHETIC CEDAR SHAKES
2X12 RAFTER FILLED WITH R-38 +/- BATT INSULATION
2X4 PURLIN PERPENDICULAR TO RAFTERS FILLED WITH R-13 BATT INSULATION
1/2" GYP BRD WITH PLASTER & LATEX PAINT FINISH
INTERIOR
CONDITIONED CRAWLSPACE