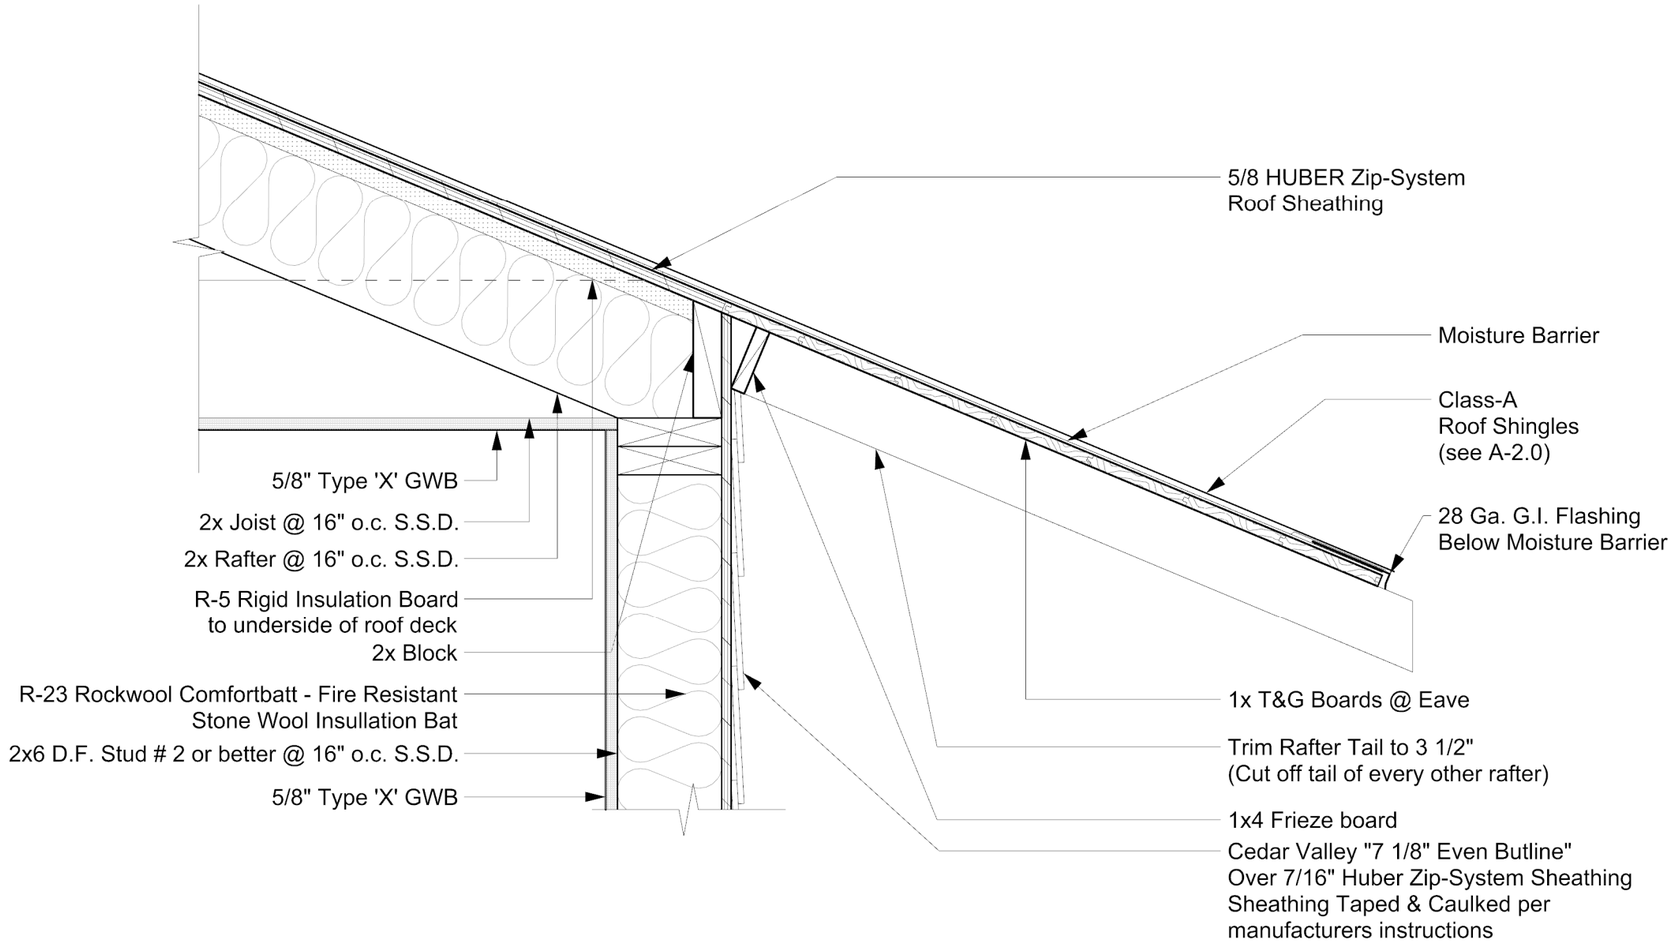
5/8 HUBER Zip-System
Roof Sheathing
Moisture Barrier
Class-A
Roof Shingles
(see A-2.0)
28 Ga. G.I. Flashing
Below Moisture Barrier
5/8" Type 'X' GWB
2x Joist @ 16" o.c. S.S.D.
2x Rafter @ 16" o.c. S.S.D.
R-5 Rigid Insulation Board
to underside of roof deck
2x Block
R-23 Rockwool Comfortbatt - Fire Resistant
Stone Wool Insullation Bat
2x6 D.F. Stud # 2 or better @ 16" o.c. S.S.D.
5/8" Type 'X' GWB
1x T&G Boards @ Eave
Trim Rafter Tail to 3 1/2"
(Cut off tail of every other rafter)
1x4 Frieze board
Cedar Valley "7 1/8" Even Butline"
Over 7/16" Huber Zip-System Sheathing
Sheathing Taped & Caulked per
manufacturers instructions